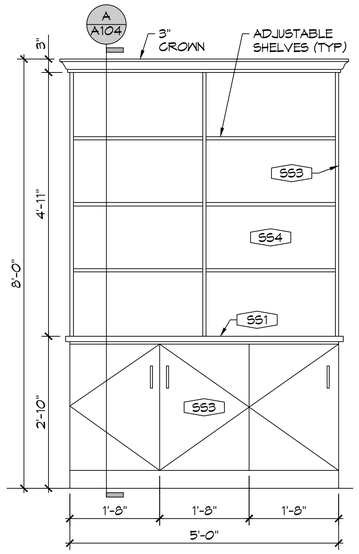

MWK 1 DISPLAY SHELF
SCALE: 3/4" = 1'-0"
MWK 1

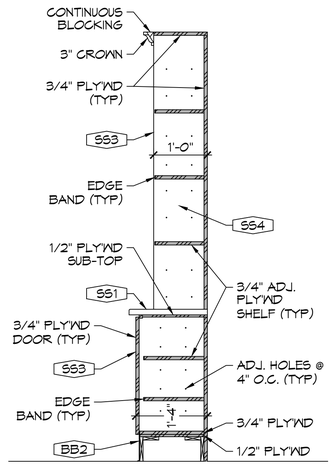

A DISPLAY SHELF SECTION
SCALE: 3/4" = 1'-0"

FINISH SCHEDULE

MARK	TYPE	MFG #	NOTES
WALLS			
P01	PAINT	BENJAMIN MOORE, #OC-96	COLOR: GENTLE CREAM. FINISH: EGGSHELL
P02	FLAT SUB - WAY TILE	PRO SPEC TILE, USCT #U072	COLOR: SNOW WHITE BRIGHT. SIZE: 3"x6". GROUT: MED GRAY W/ 4" FIR CAP. FINISH: MED DARK WALNUT STAINED TO MATCH TABLE TOPS.
P03	FIR WOOD	-	FINISH: MEDIUM DARK WALNUT STAINED MATCH TABLE TOPS
P04	WAINSCOT	BY OWNER	WOOD BEAD BOARD PANELS. LOW GRAIN FINISH. COLOR: P01 (DISTRESSED) W/ BASE BOARD & CAP BB2.
CEILING			
CT1	ACOUSTIC CEILING TILE	CEILUME, MADISON, V3-MAD-22SAO	WASHABLE, COFFERED
CT2	ACOUSTIC CEILING TILE	CEILUME, SERENITY, V3- SEREN-22BKO	WASHABLE
SOLID SURFACE FINISH			
SS1	VIATERA QUARTZ	-	COLOR: MUSE. EDGING: EASED. DIVIDER TO BE POLISHED
SS2	LAMINATE SURFACE	WILSONART, 090-06	COLOR: NORTH SEA. FINISH: MATTE
SS3	OUTER LAMINATE	LAMIN-ART, 7973K-12	COLOR: OLD MILL OAK. FINISH: SOFT GRAIN W/ AEON
SS4	INNER LAMINATE	BY OWNER	COLOR: BLACK. FINISH: MATTE
SS5	MARLITE FRP	-	COLOR: P-807 BLOCK. PROVIDE ALL NECESSARY TRIMS & ACCESSORIES TO FINISH EXPOSED EDGES & SEAMS
BASE BOARD			
BB1	RUBBER	JOHNSONITE	HEIGHT" 6". COLOR: 63 BURNT UMBER
BB2	FIR WOOD	-	1x6 FIR W/ BASE CAP, FINISH: PAINT P-1

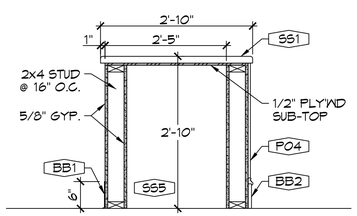

MWK 2 FRONT MILL WORK
SCALE: 3/4" = 1'-0"
MWK 2

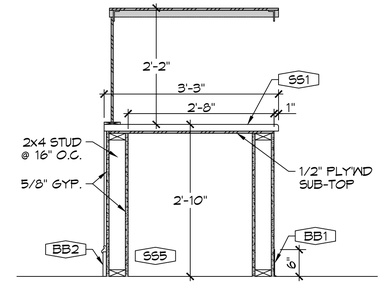

MWK 3 SIDE MILLWORK
SCALE: 3/4" = 1'-0"
MWK 3

P02 WALL TILE SECTION
SCALE: 3/4" = 1'-0"

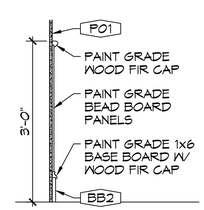

P04 WAINSCOT SECTION
SCALE: 3/4" = 1'-0"

DAMMON ENGINEERING, INC.
LOUISIANA & MISSISSIPPI
www.dammonengineering.com
info@dammonengineering.com
PH: 985.649.5832
Chief Engineer: Brian Mistich, PE
5544 Highway 190 East
Slidell, LA 70458

#	DESCRIPTION	DATE

REVISIONS

SEAL:

DENTAL OFFICE
PJ'S COFFEE
2040 GAUSE BLVD.
SLIDELL, LA 70461

JOB No:	2461	DATE:	10-18-2022
DRAWN BY:	TNT	CHECKED BY:	JMS

THE DESIGNS, DRAWINGS AND SPECIFICATIONS, THEIR CONTENT, AND ALL OTHER INFORMATION THEREON SHALL BE THE PROPERTY OF DAMMON ENGINEERING, INC. AND SHALL NOT BE REPRODUCED IN WHOLE OR IN PART WITHOUT THE WRITTEN PERMISSION OF DAMMON ENGINEERING, INC. ANY REPRODUCTION WITHOUT WRITTEN PERMISSION, OR ANY USE FOR OTHER THAN THE SPECIFIC PROJECT FOR WHICH THE WORK WAS PREPARED AND WHICH WAS PREPARED WITHOUT WRITTEN CONSENT OF DAMMON ENGINEERING, INC. SHALL BE PROHIBITED. VISUAL CONTACT WITH THESE DRAWINGS AND SPECIFICATIONS SHALL CONSTITUTE PROOF OF ACCEPTANCE OF THE RESTRICTIONS SET FORTH HEREIN.

SHEET TITLE:
MILLWORK DETAILS

DRAWING NUMBER:
A104

SHEET No: 6 of 8