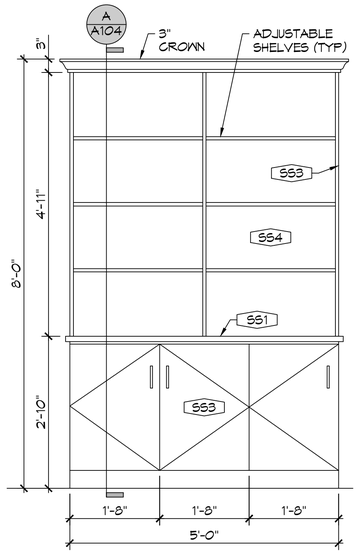

MWK 1 DISPLAY SHELF
SCALE: 3/4" = 1'-0"
MWK 1

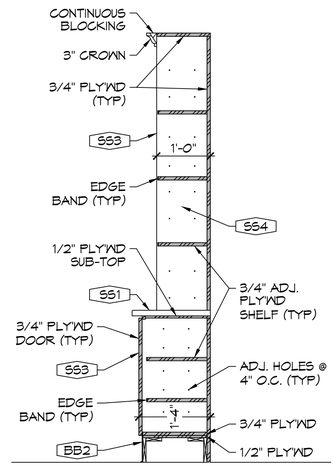

A DISPLAY SHELF SECTION
SCALE: 3/4" = 1'-0"

FINISH SCHEDULE

MARK	TYPE	MFG #	NOTES
WALLS			
P01	PAINT	BENJAMIN MOORE, #OC-96	COLOR: GENTLE CREAM. FINISH: EGGSHELL
P02	FLAT SUB - WAY TILE	PRO SPEC TILE, USCT #U072	COLOR: SNOW WHITE BRIGHT. SIZE: 3"x6". GROUT: MED GRAY W/ 4" FIR CAP. FINISH: MED DARK WALNUT STAINED TO MATCH TABLE TOPS.
P03	FIR WOOD	-	FINISH: MEDIUM DARK WALNUT STAINED MATCH TABLE TOPS
P04	WAINSCOT	BY OWNER	WOOD BEAD BOARD PANELS. LOW GRAIN FINISH. COLOR: P01 (DISTRESSED) W/ BASE BOARD & CAP BB2.
CEILING			
CT1	ACOUSTIC CEILING TILE	CEILUME, MADISON, V3-MAD-22SAO	WASHABLE, COFFERED
CT2	ACOUSTIC CEILING TILE	CEILUME, SERENITY, V3- SEREN-22BKO	WASHABLE
SOLID SURFACE FINISH			
SS1	VIATERA QUARTZ	-	COLOR: MUSE. EDGING: EASED. DIVIDER TO BE POLISHED
SS2	LAMINATE SURFACE	WILSONART, 090-06	COLOR: NORTH SEA. FINISH: MATTE
SS3	OUTER LAMINATE	LAMIN-ART, 7973K-12	COLOR: OLD MILL OAK. FINISH: SOFT GRAIN W/ AEON
SS4	INNER LAMINATE	BY OWNER	COLOR: BLACK. FINISH: MATTE
SS5	MARLITE FRP	-	COLOR: P-807 BLOCK. PROVIDE ALL NECESSARY TRIMS & ACCESSORIES TO FINISH EXPOSED EDGES & SEAMS
BASE BOARD			
BB1	RUBBER	JOHNSONITE	HEIGHT" 6". COLOR: 63 BURNT UMBER
BB2	FIR WOOD	-	1x6 FIR W/ BASE CAP, FINISH: PAINT P-1

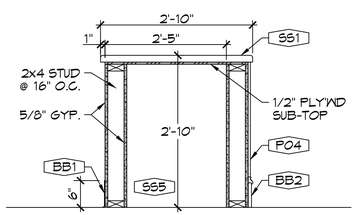

MWK 2 FRONT MILL WORK
SCALE: 3/4" = 1'-0"
MWK 2

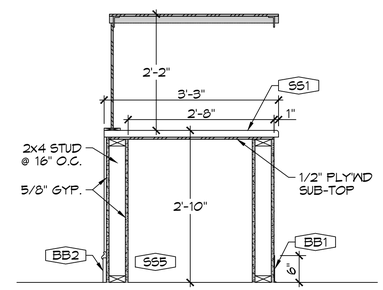

MWK 3 SIDE MILLWORK
SCALE: 3/4" = 1'-0"
MWK 3

P02 WALL TILE SECTION
SCALE: 3/4" = 1'-0"

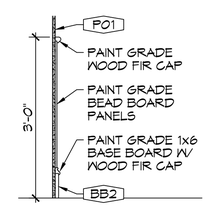

P04 WAINSCOT SECTION
SCALE: 3/4" = 1'-0"

DAMMON ENGINEERING, INC.
LOUISIANA & MISSISSIPPI
www.dammonengineering.com
info@dammonengineering.com
PH: 985.649.5832
Chief Engineer: Brian Mistich, PE
5544 Highway 190 East
Slidell, LA 70458

#	DESCRIPTION	DATE

REVISIONS

SEAL:

STATE OF LOUISIANA
BRIAN A. MISTICH
License No. 30187
PROFESSIONAL ENGINEER

RENOVATION
PJ'S COFFEE
2040 GAUSE BLVD.
SLIDELL, LA 70461

JOB No:	2461
DATE:	10-18-2022
DRAWN BY:	TNT
CHECKED BY:	JMS

These plans and specifications are the property of Dammon Engineering, Inc. and are not to be used for any other project than that for which they have been prepared and developed without written consent of Dammon Engineering, Inc. Visual contact with these plans and specifications shall constitute prima facie evidence of acceptance of these restrictions.

SHEET TITLE:
MILLWORK DETAILS

DRAWING NUMBER:
A104

SHEET No: 6 of 8

FILE NAME: J:\-RESTAURANT\2461 - PJ's Coffee 2040 Gause Blvd\Drawings\Current Drawings\A104 - MILLWORK DETAILS.dwg PLOT DATE & TIME: Wednesday, November 23, 2022 7:03:48 AM