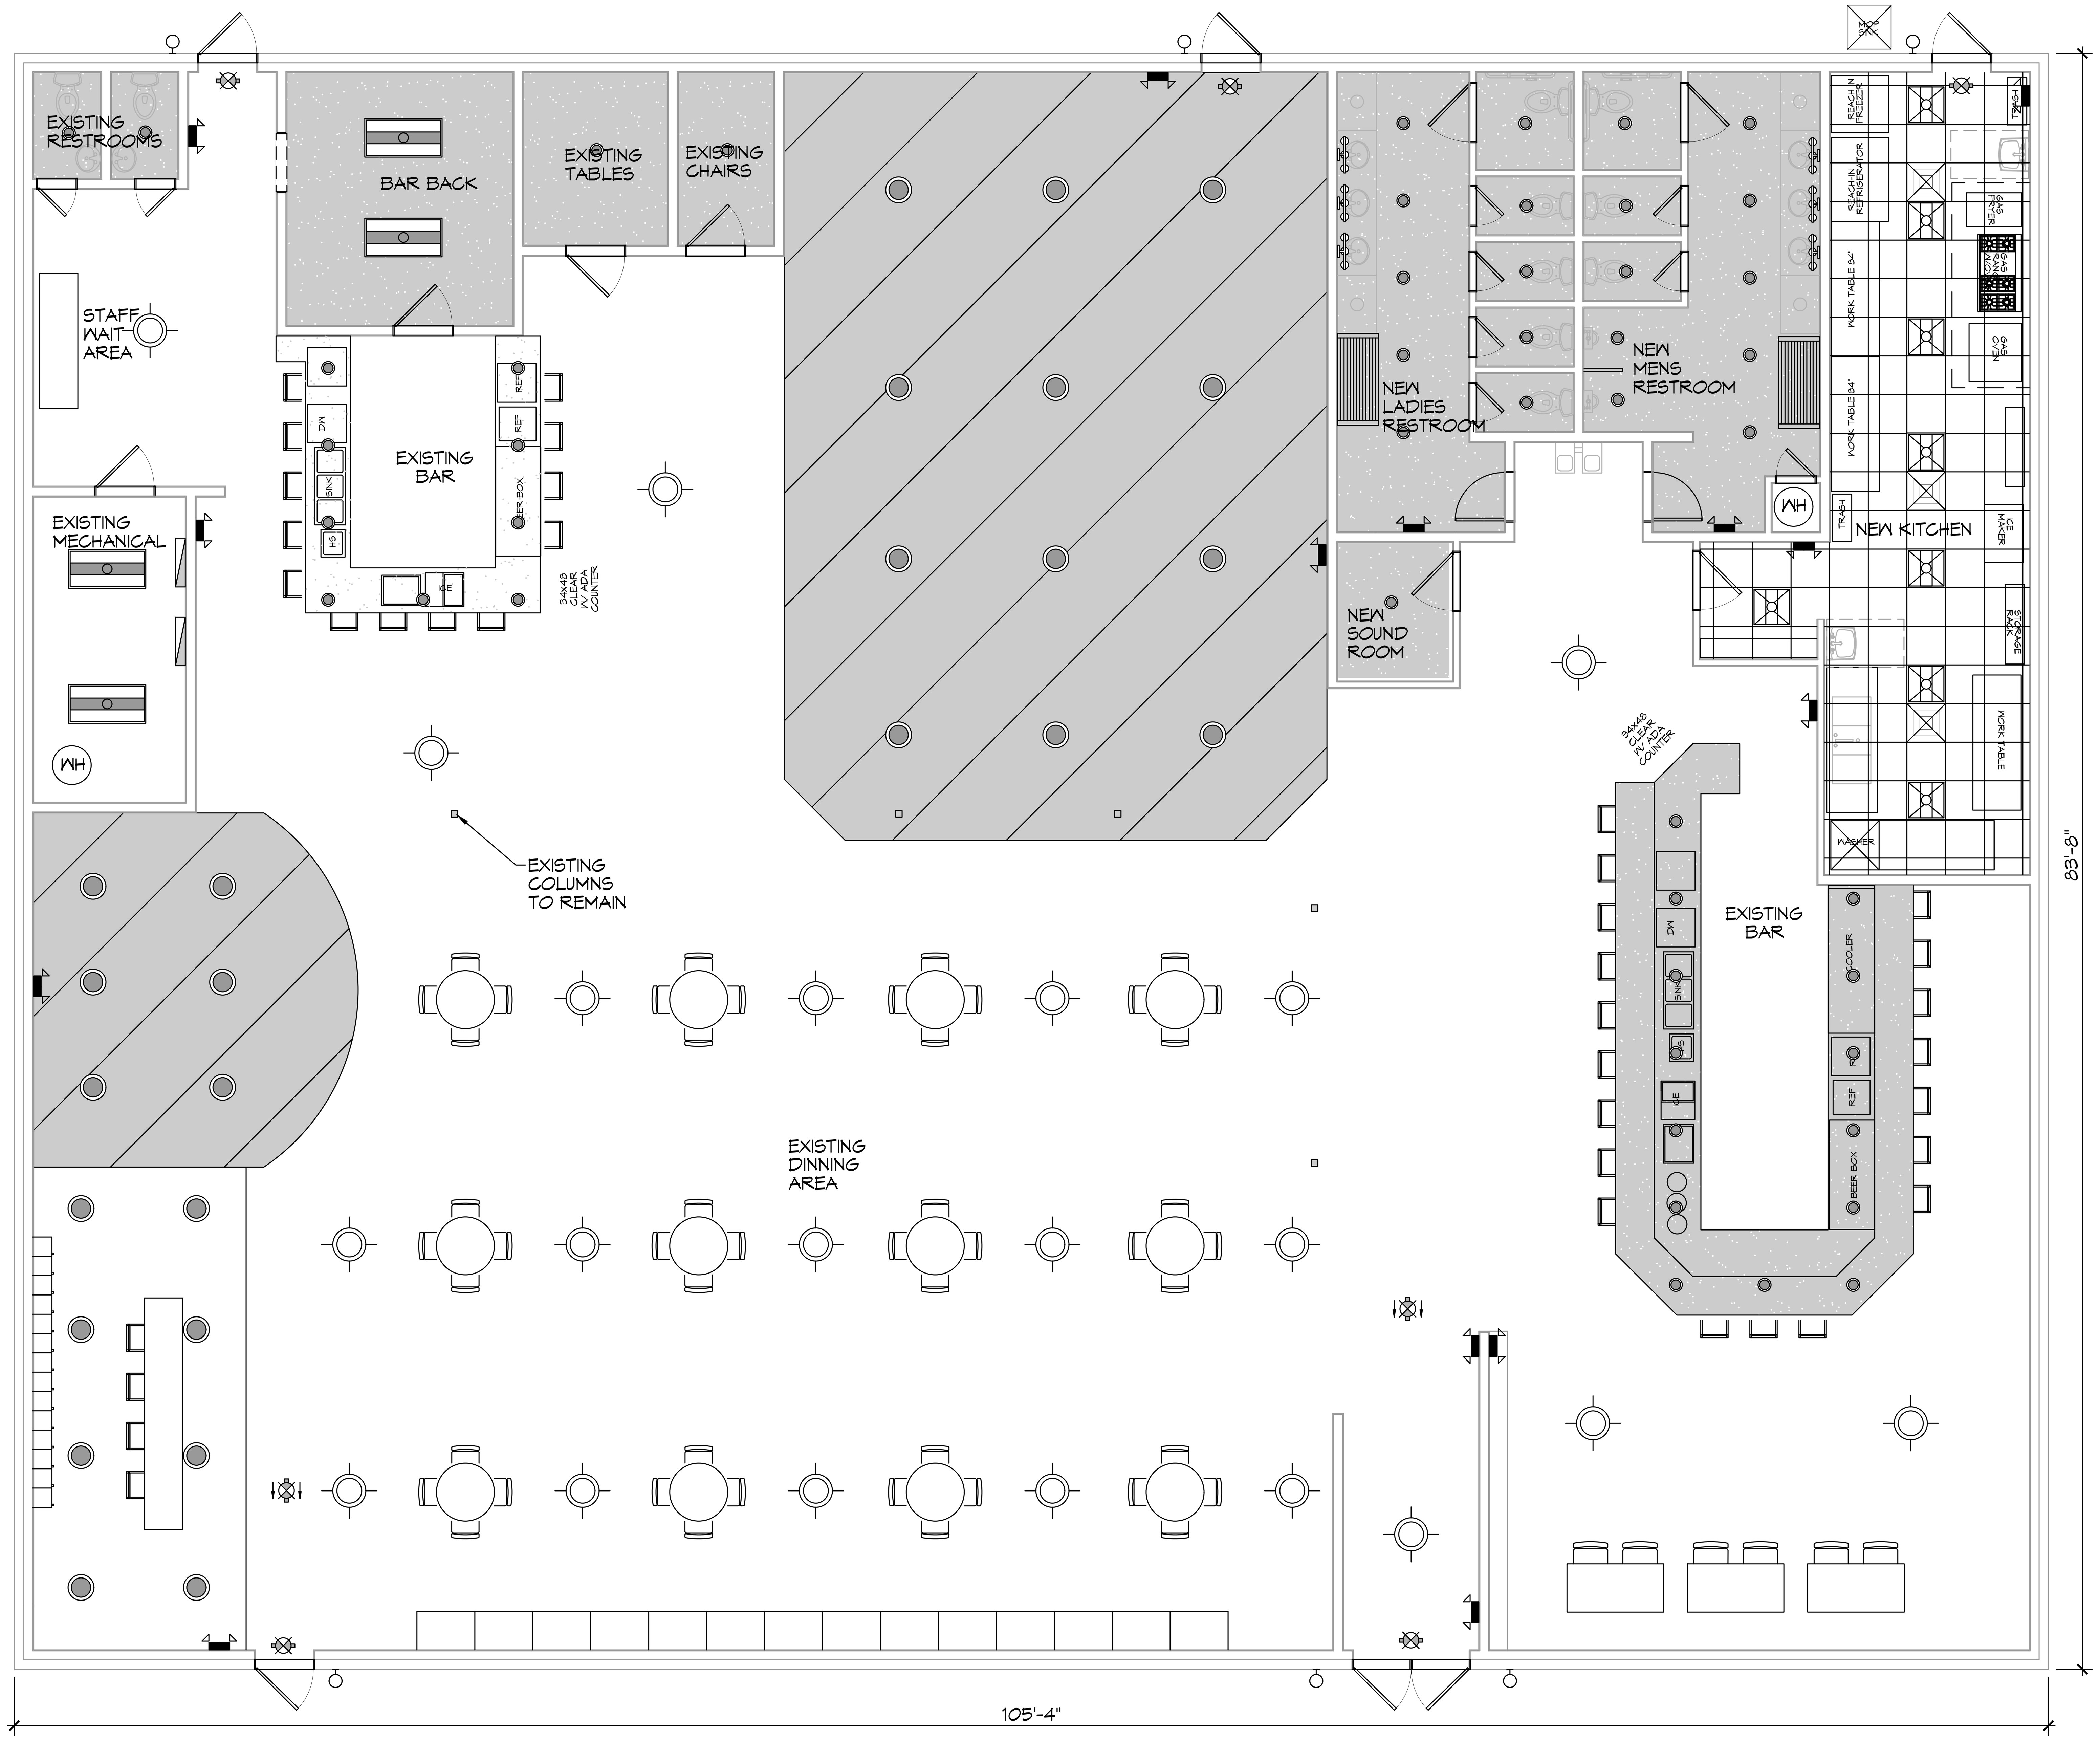

8 REFLECTED CEILING PLAN
SCALE: 3/16" = 1'-0"

LEGEND

- SHEETROCK CEILING
- 2x2 CEILING GRID
- 2x4 LIGHT FIXTURE
- WALL MOUNTED VANITY LIGHT FIXTURE
- RECESSED LIGHT FIXTURE
- WALL SCONCE
- CEILING MOUNTED EXIT SIGN
- WALL MOUNTED EMERGENCY LIGHT
- EXHAUST FAN
- SUPPLY AIR GRILLE
- CEILING MTG DECORATIVE LIGHT
- CEILING MTG DECORATIVE LIGHT

DAMMON ENGINEERING, INC.
LOUISIANA & MISSISSIPPI
Chief Engineer: Brian Mistich, PE
554 Old Spanish Trail
Slidell, LA 70458
www.dammonengineering.com
info@dammonengineering.com
PH: 985.649.5832

REVISIONS

#	DESCRIPTION	DATE

SEAL:

NEW LOUNGE RESTAURANT

THE BLAKK LOUNGE RESTAURANT AND BAR

2504 OLD SPANISH TRAIL,
SLIDELL, LA 70461

JOB No:	2464	DATE:	03/02/2023
DRAWN BY:	TNT	CHECKED BY:	JMS

The above drawings and specifications, designs and arrangements represented thereby are and shall remain the property of Dammon Engineering, and no part thereof shall be copied, disclosed to others, or used in connection with any work or project other than the specific project for which the have been prepared and developed without written consent of Dammon Engineering. Visual contact with these drawings or specifications shall constitute conclusive evidence of acceptance of these restrictions.

SHEET TITLE:
REFLECTED CEILING PLAN

DRAWING NUMBER:
A103

SHEET No: 7 of 15