## FINISH SPECIFICATIONS:

CERAMIC TILE:
FTPJ-14 – ALMOND 12"X12" FIELD TILE
FTPJ-14 – CHESTNUT 6"X8" COVE BASE
FTPJ-14 – CHESTNUT 6"X8" LEFT CORNER
FTPJ-14 – CHESTNUT 6"X8" RIGHT CORNER
STUROFLEX THINSET 504
LIGHT BUFF #945 – GROUT
CONTACT – TRAVIS 1-502-452-2037 (LOUISVILLE TILE)
OR

VINYL TILE
ASTM F 1700-04 CLASS III SOLID VINYL TILE
11-CANVAS – JOHNSONITE VINYL WALL BASE
CONTACT – THOMAS MUXX 1-256-998-0203

FRP
MARLITE: P-140 IVORY -- 330-343-6621 SALES DEPT..
KEMLITE: IVORY -- 800-435-0080 SALES DEPT..

TRIM & DOOR PAINT:
SHERWIN WILLIAMS
INDUSTRIAL ENAMEL – 6119 ANTIQUE WHITE
CONTACT: TIM MATHOP 502-905-3585

CEILING TILE:
NATIONAL GYPSUM
GRIDSTONE 24"X48"X 1/2" – VINYL FACED
CONTACT: 800-628-4662

LAMINATES:
RED – FORMICA – 839-58 STOP RED
SILVER – WILSON ART – 4830-07 SATIN STAINLESS

WALL PAINT:
SHERWIN WILLIAMS
RED ACCENT WALL: SHERWIN WILLIAMS-A97R1258-DUR HOME SA R RED
BLACK – 2/32
NEW GREEN – 1/32, 1/64, 1/128
MAGENTA – 10 OUNCE, 60/32, 1/64, 1/128

TAN ACCENT WALL: SHERWIN WILLIAMS – A97R1258 – DUR HOME SA EXTRA
BLACK – 1/64
RAW UMBER – 14/32, 1/64
DEEP GOLD – 23/32, 1/64, 1/128

BRICK VENEER:
NICHIHA USA, INC.
VINTAGE BRICK "WHITE WASH"
CONTACT: WASSERSTROM (JEFF BILLINGSLEY 614-937-5774) OR
QUALSERV CORP. (RICK TOWSON 502-243-4043

NOTE: SEE HANDOUT FOR NEW DINING ROOM FINISHES.

## PAINT SPECIFICATIONS:

METAL DOORS AND FRAMES
PRIMER – B51W8050
FINISH – INTERIOR FRP IVORY

WOOD DOORS & FRAMES
PRIMER – B51W8050
FINISH – INTERIOR FRP IVORY

| COLOR NAME AND NUMBER | BASE | BLEND-A-COLOR | GALLON FULL oz. | 1/32 oz. | 1/64 oz. | 1/128 oz. |
|---|---|---|---|---|---|---|
| EXTERIOR SIGN RED | SAFETY RED | WHITE | | 22 | | |
| | | BLACK | | 5 | | |
| | | NEW RED | | 20 | | |
| DTM ACRYLIC GLOSS | B66R00038 | | | | | |
| EXTERIOR CHINA WHITE | EXTRA WHITE | BLACK | | 1 | 1 | 1 |
| | | MAGENTA | | | 1 | 1 |
| | | DEEP GOLD | | 3 | | |
| SUPERPAINT EXT LATEX SATIN | A89W01151 | | | | | |
| EXTERIOR NATURAL WHITE | EXTRA WHITE | BLACK | | 12 | | |
| | | MAROON | | 4 | | |
| | | DEEP GOLD | | 18 | | |
| SUPERPAINT EXT LATEX SATIN | A89W01151 | | | | | |
| EXTERIOR WARM GRAY | DEEP BASE | WHITE | | 43 | 1 | |
| | | BLACK | | 63 | | 1 |
| | | MAROON | | 4 | | |
| SUPERPAINT EXT LATEX SATIN | A89W001531 | DEEP GOLD | | 16 | 1 | |
| EXTERIOR DARK GREEN | ULTRA DEEP | WHITE | | 20 | | |
| | | BLACK | | 44 | | |
| | | NEW GREEN | | 60 | | |
| | | RAW UMBER | | 60 | | |
| SUPERPAINT EXT LATEX SATIN | A89Y00154 | DEEP GOLD | | 28 | | |
| EXTERIOR BRIGHT GREEN | ULTRADEEP | WHITE | | 41 | | |
| THIS COLOR IS RARELY USED | DEEP BASE | YELLOW | 2 | 15 | | |
| | | BLACK | | 13 | | |
| SUPERPAINT EXT LATEX SATIN | B66T00104 | NEW GREEN | 6 | | | |
| INTERIOR FRP IVORY | EXTRA WHITE | BLACK | | 3 | 1 | |
| | | DEEP GOLD | | 21 | | |
| PRO IND PRECAT WB EPOXY SEMI-GLOSS | K46W00151 | NEW RED | | | | 1 |

PAINT NOTE:
WHEN PAINTING EXISTING FRP (white) USE ADHESION PRIMER B51W8050 FIRST. WILL ALSO BE USED ON INTERIOR DOORS AND FRAMES

FLOOR TILE NOTE:
INSTALL NON-SLIP TILE IN FRONT OF MOP SINK, 3 COMP SINK, VEGGIE SINK AND FRONT COUNTER.

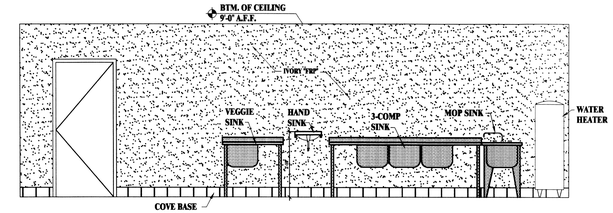


INTERIOR ELEVATION 14 (A-4)
SCALE: 3/8" = 1'-0"

NOTE :
THIS SHEET IS FOR REFERENCE OF THE WALL & FLOOR FINISHES ONLY, IT IS NOT INTENDED TO PORTRAY ANY PIECES OF EQUIPMENT ON THE PLAN

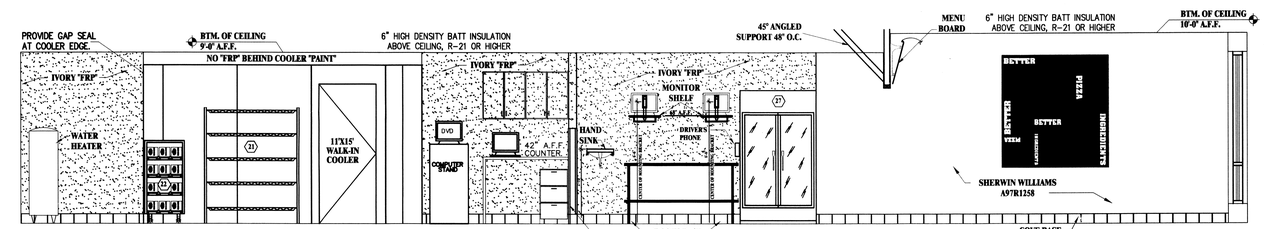


INTERIOR ELEVATION 13 (A-4)
SCALE: 3/8" = 1'-0"

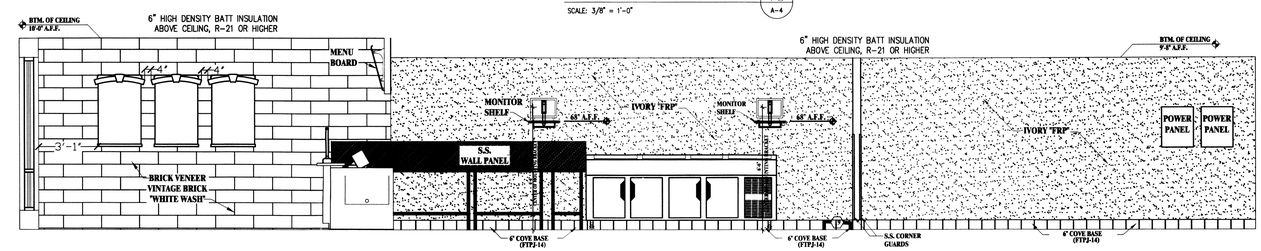


INTERIOR ELEVATION 12 (A-4)
SCALE: 3/8" = 1'-0"

## EXTERIOR FINISHES:

1. CONTRACTOR TO WASH OR PRESSURE WASH EXISTING EXTERIOR SURFACES VISIBLE FROM THE PARKING LOT OR STREET TO REMOVE SURFACE DIRT AND DUST. DO NOT DAMAGE EXISTING FACADE. USE MINIMAL PRESSURE, 1200 – 1500 PSI MAX., WITH A WIDE SPRAY TIP.
2. ALLOW FACADE TO THOROUGHLY DRY BEFORE PROCEEDING WITH PRIMING AND CAULKING, 24 HOURS MINIMUM, BUT ALSO DEPENDENT ON TEMPERATURE AND HUMIDITY.
3. MAKE REPAIRS LISTED IN THE PRE-BUY FACILITY REPORT
4. REMOVE AND REPLACE ALL EXTERIOR CAULK AT ALL OPENINGS AND PENETRATIONS INCLUDING WINDOWS, DOOR, VENTS, EXPANSION OR CONTROL JOINTS, OR CRACKS, ETC. REPORT ANDY DAMAGED STUCCO AREAS. PRIOR TO RE-CAULKING, PRIME, PAINT ALL STUCCO WITH AN ACRYLIC PRIMER, SHERWIN-WILLIAMS OR BETTER. AN ACRYLIC MASONRY PRIMER IS BEST FOR STUCCO FINISHES. RE-CAULK WITH AN ELASTOMERIC CAULK.
5. CONTRACTOR TO REPAIR WATER DAMAGED SOFFIT IN FRONT OF STORE PRIOR TO PAINTING EXTERIOR.
6. RE-PAINT IN ACCORDANCE WITH MANUFACTURE'S RECOMMENDATIONS USING AN ELASTOMERIC PAINT. A PAINT DESIGNED FOR MASONRY SURFACES WILL BE MOST DURABLE.

## EXTERIOR ROOF:

1. CONTRACTOR IS INSPECT, REPAIR THE EXISTING ROOF. MAKE REPAIRS LISTED IN THE PRE-BUY FACILITY REPORT.

| ITEM | PART | DESCRIPTION | QTY |
|---|---|---|---|
| A1 | 8131 | 4' EXPANDED METAL C.S. BENCH | 1 |
| A2 | 8132 | 6' EXPANDED METAL C.S. BENCH | 1 |
| A4 | 8133 | 4' WELDED WIRE C.S. BENCH | 1 |
| A5 | 8136 | 6' WELDED WIRE C.S. BENCH | 1 |
| A7 | 8134 | 4' RIB C.S. BENCH | 1 |
| A8 | 8137 | 6' RIB C.S. BENCH | 1 |
| A9 | 8141 | 8' RIB C.S. BENCH | 1 |
| A10 | 8135 | 4' PERFORATED C.S. BENCH | 1 |
| A11 | 8138 | 6' PERFORATED C.S. BENCH | 1 |
| A13 | 8143 | 4' ROD C.S. BENCH | 1 |
| A14 | 8144 | 6' ROD C.S. BENCH | 1 |
| B2 | 7362 | GULLWING LEG | 2 |
| B6 | 7362A | GULLWING CENTER LEG | 1 |
| C1 | 7140 | 6' & 8' CONTOUR BENCH BRACE | 2 |
| C2 | 7141 | 6' CS CENTER BRACE–PORTABLE | 2 |
| C3 | 7142 | 8' CS CENTER BRACE–PORTABLE | 2 |
| C4 | 7143 | 8' CS CENTER BRACE–GULLWING | 2 |
| C5 | 7389 | 4' CONTOUR BENCH BRACE | 2 |

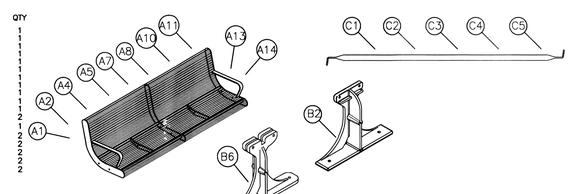


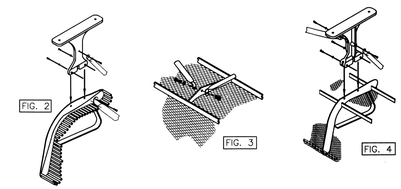


### assembly procedures:

IMPORTANT: Assemblers should be reasonably skilled in the assembly of commercial grade/heavy duty fabricated steel equipment.

To ensure proper assembly, it is suggested that you take adequate time to locate and identify each part. To prevent scratching of the finished pieces, we recommend this unit to be assembled on a clean, flat, solid, surface with a drop cloth, allowing plenty of working room. Also please read the instructions and study the sketches very carefully. A little extra time spent before assembly will be well worth it in performing a complete, proper assembly. Please note that all parts have been precut and pre-drilled.

During the assembly process leave all bolts and nuts "finger tight", until the entire unit is completely assembled. This allows room for movement to level or adjust all seats, tops, benches, framework and braces if necessary. After final adjustment and leveling, permanently tighten all nuts, bolts and fasteners.

STEP 1
Invert the (A–) bench so it's upside down on a flat surface. Attach both (B1, B2, B3, B4) legs to the inside, on each end of the bench, see FIG. 1. Use two, per each leg, (F) and (I) using two (H) per (F).

STEP 2a – PORTABLE AND GULLWING LEGS ONLY
Attach one end of each (C5–4', C1–6'& 8') bench brace to the brace tab on each leg, see FIG. 2. Use one, per each leg, (G) and (I), using two (H) per (G). Attach the opposite ends, of each brace, to the seat's center brace as shown in FIG. 3. Use one (E) and (I) using two (H) per (E).

STEP 2b – PORTABLE AND GULLWING CENTER LEGS ONLY
Attach one end of each (C1–6', C3–8' Portable, C4–8' Gullwing) bench brace to the brace attachment on each leg, see FIG. 4. Use one, per each leg, (G) and (H). Attach the opposite ends, of each brace, to the seat's center brace as shown in FIG. 3. Use one (E) and (I) using two (H) per (E).

STEP 3
Tighten all fasteners with wrenches and re-invert the bench to its topside up position.

STEP 4 – GULL WING AND SURFACE MOUNT ONLY
If securing the unit to a foundation. Prepare and place the foundations securement hardware in its chosen location. The diagram on page 6 gives a detailed description of where the hole locations should be placed. When the foundation securement hardware has been installed, place the unit in its chosen location and secure to the foundation.

### hardware identification:

* FOUNDATION SECUREMENT HARDWARE NOT INCLUDED
ASSEMBLY TOOLS REQUIRED:
2 – 1/2" WRENCHES
1 – 3' OR 6' LEVEL
REGULAR TIP SCREWDRIVER

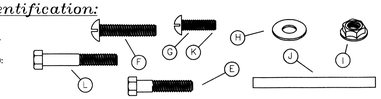


| ITEMS INCLUDED IN HARDWARE PACKAGE #21____ | | | 015 | 038 | 069 | 082 | 101 | 105 | 106 | 107 | 137 |
|---|---|---|---|---|---|---|---|---|---|---|---|
| ITEMS | PART | DESCRIPTION | QTY | QTY | QTY | QTY | QTY | QTY | QTY | QTY | QTY |
| E | 17011 | 5/16–18 x 1 1/2" HEX HEAD BOLT– SS | 2 | 0 | 4 | 2 | 0 | 2 | 0 | 2 | 2 |
| F | 17025 | 5/16–18 x 1 1/2" MACHINE SCREW – SS | 4 | 6 | 0 | 0 | 0 | 0 | 2 | 0 | 0 |
| G | 17088 | 5/16–18 x 1" TRUSS HEAD MS – SS | 2 | 0 | 0 | 2 | 0 | 2 | 2 | 0 | 0 |
| H | 17028 | 3/8" FLAT WASHER – SS | 18 | 12 | 8 | 14 | 0 | 8 | 6 | 4 | 4 |
| I | 17032 | 5/16–18 FLANGE NUT – SS | 8 | 6 | 4 | 6 | 0 | 4 | 2 | 2 | 2 |
| J | CP5355 | 3/8" DIA x 4 1/2" ROD | 0 | 2 | 0 | 0 | 0 | 0 | 0 | 1 | 0 |
| K | 17052 | 1/4–20 x 1" MACHINE SCREW – SS | 0 | 0 | 0 | 4 | 0 | 0 | 0 | 0 | 0 |
| L | 17012 | 5/16–18 x 2" HEX HEAD BOLT– SS | 0 | 0 | 0 | 4 | 0 | 0 | 2 | 0 | 0 |

A1176M

## GULLWING

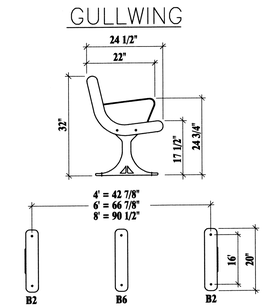


BENCH INSTALLATION DTL. 15 (A-3)
SCALE: N.T.S.


DAMMON ENGINEERING, INC.
CHIEF ENGINEER
EMMETT DAMMON, P.E.
CHIEF ARCHITECT
ROBERT WILTSE
554 OLD SPANISH TRAIL
SLIDELL, LA. 70458
OFFICE: 985-649-5832
FAX: 985-641-5950
WEBSITE: WWW.DAMMONENGINEERING.COM
EMAIL: DAMMONENG@BELLSOUTH.NET
ARCHITECTURE
ENGINEERING
STUDIES
PLANNING
INVESTIGATION
EXPERT WITNESS


PAPA JOHN'S PIZZA TENANT BUILDOUT

3013 PONTCHARTRAIN DR.
SLIDELL
LOUISIANA
70458

APPROVED 8/18/11

FINISHES AND DETAILS

REV:

SCALE: AS NOTED
JOB#: 2119
DATE: 8/12/2011
SHEET 4

A-3

OF 10