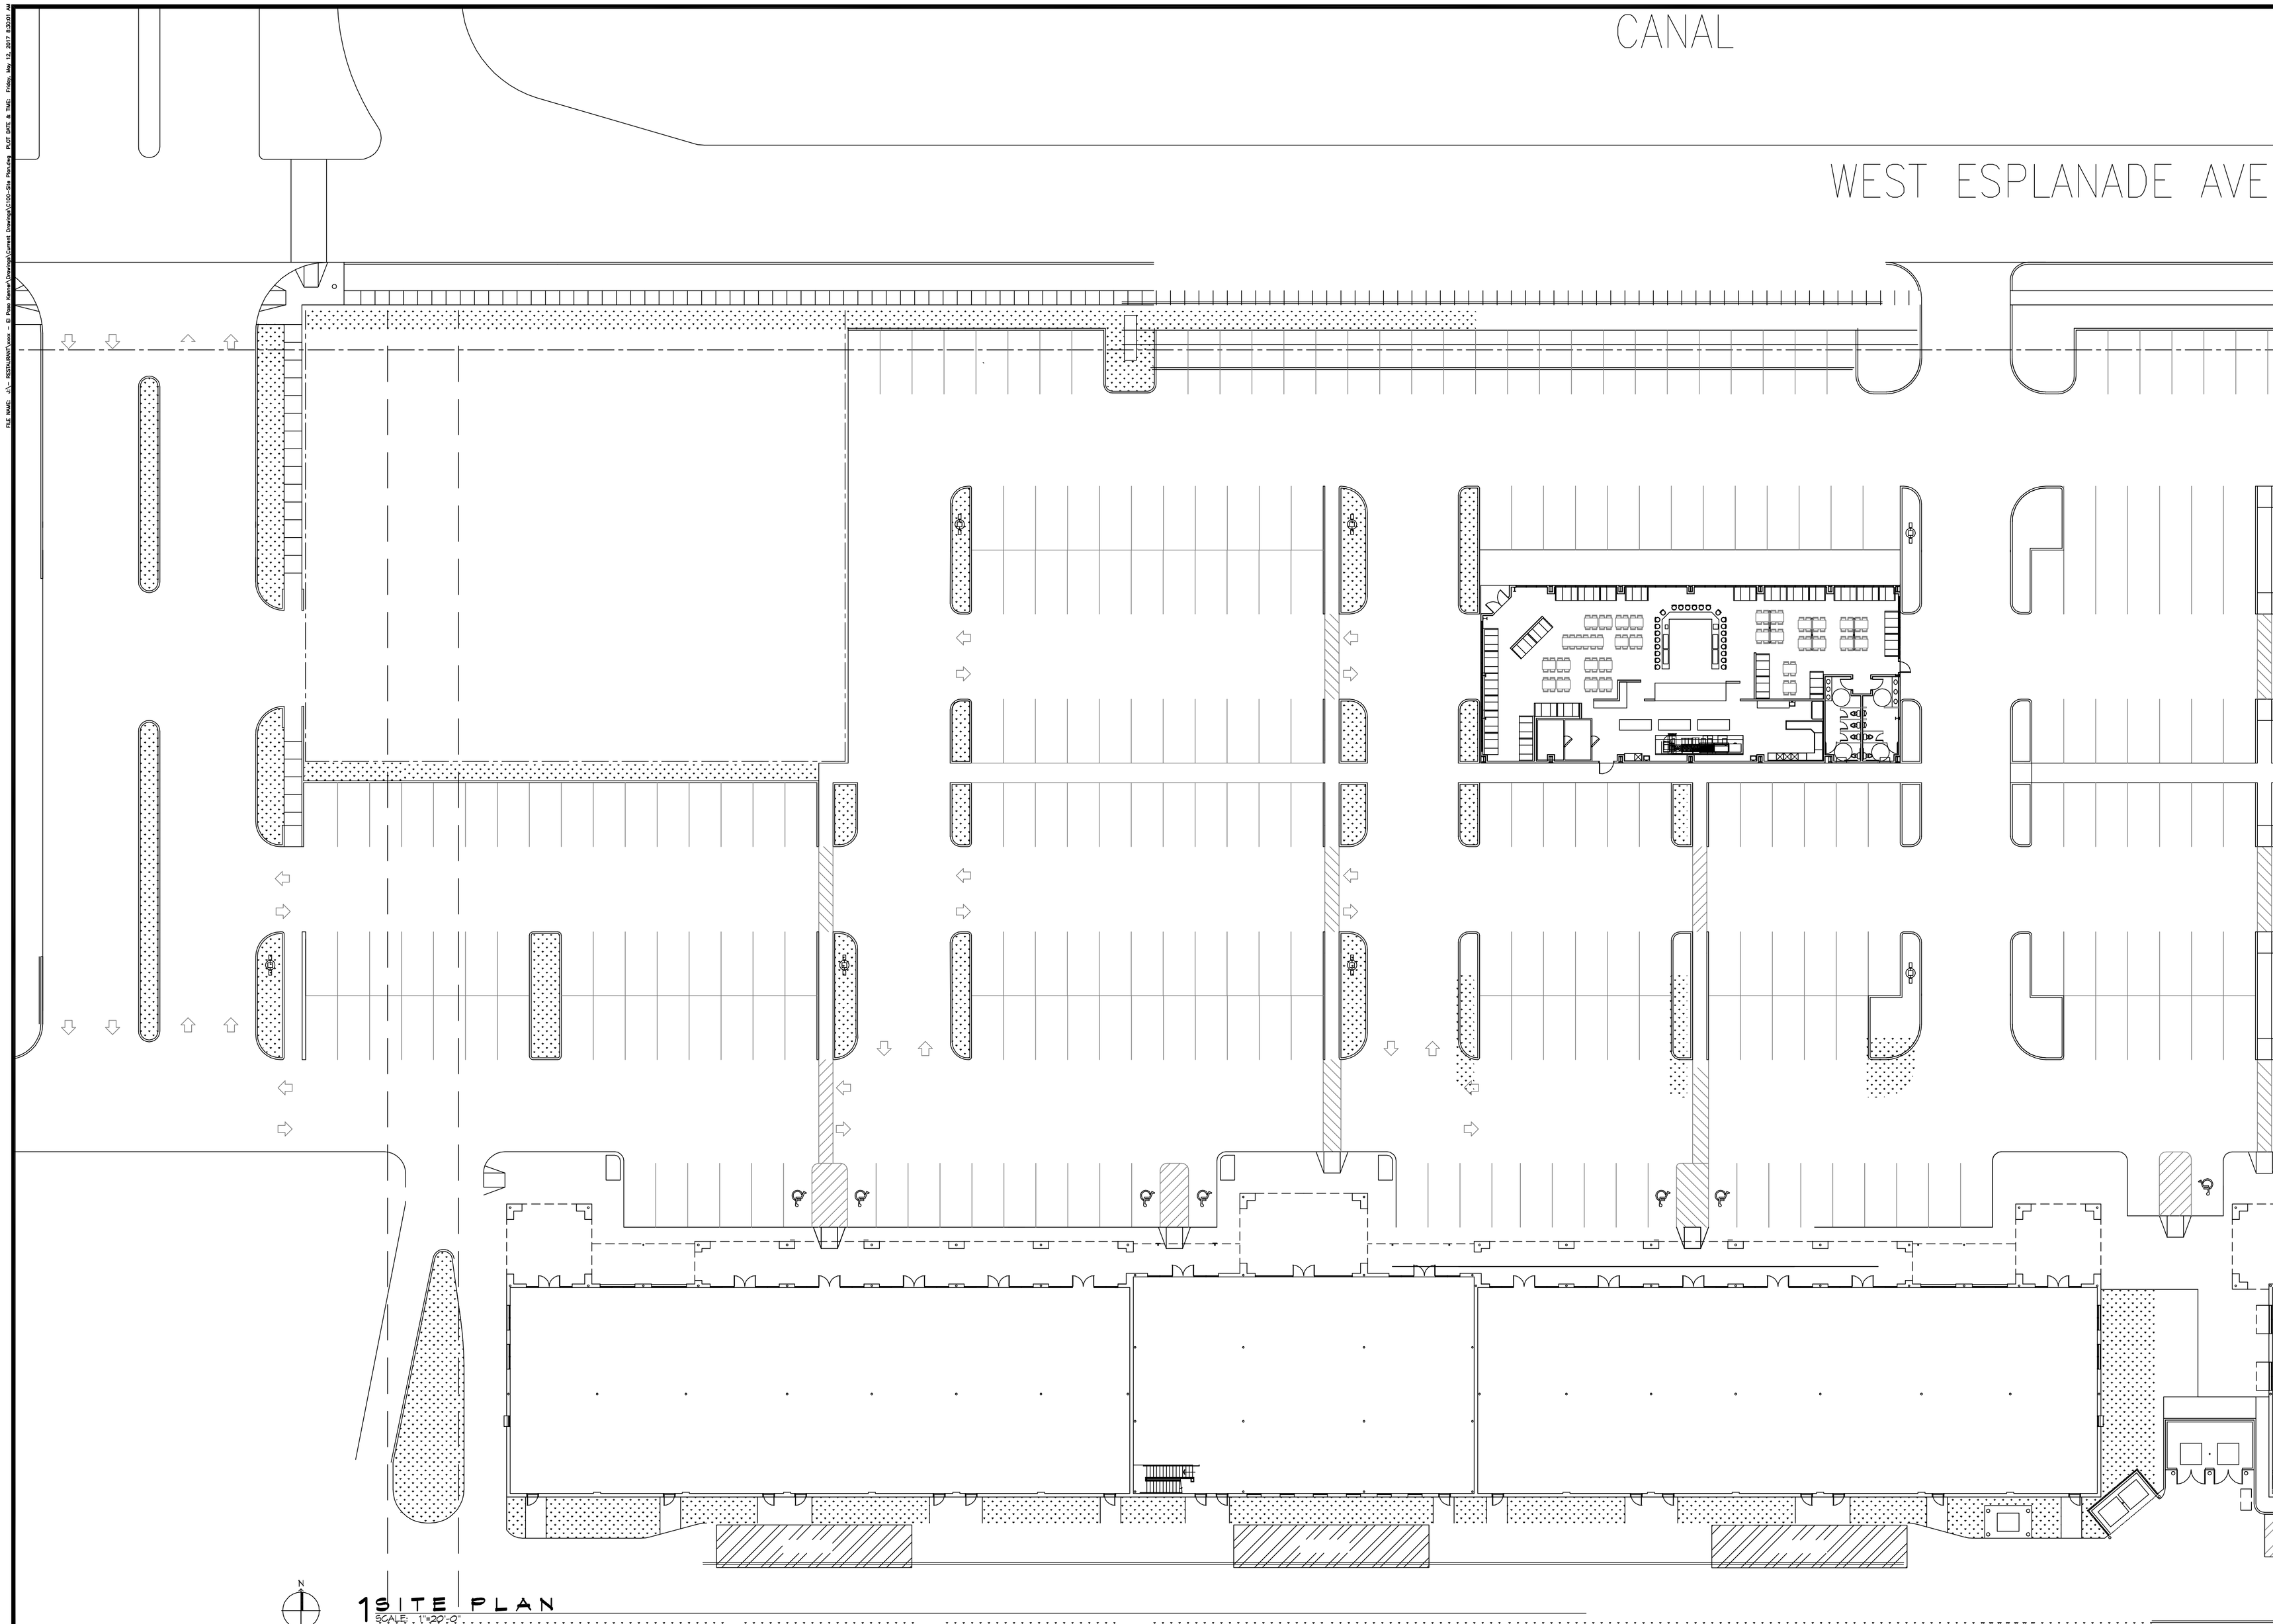

1 SITE PLAN
SCALE: 1"=20'-0"

DAMMON ENGINEERING, INC.
LOUISIANA & MISSISSIPPI
www.dammonengineering.com
info@dammonengineering.com
PH: 985.649.5832
Chief Engineer: Brian Mistich, PE
554 Old Spanish Trail
Slidell, LA 70458

#	DESCRIPTION	DATE
	REVISIONS	

SEAL:

[PROJECT DESCRIPTION]
EL PASO
KENNER LA

JOB No: [####] DATE: [DATE]
DRAWN BY: JTL CHECKED BY: CKD

This drawing is the sole property of Dammon Engineering, and no part thereof shall be used in any way without the express written consent of Dammon Engineering. Any reproduction of this drawing, in whole or in part, without the express written consent of Dammon Engineering, shall constitute a violation of applicable copyright laws and penalties.

SHEET TITLE:
SITE PLAN

DRAWING NUMBER:
C101

SHEET No: 00 of #