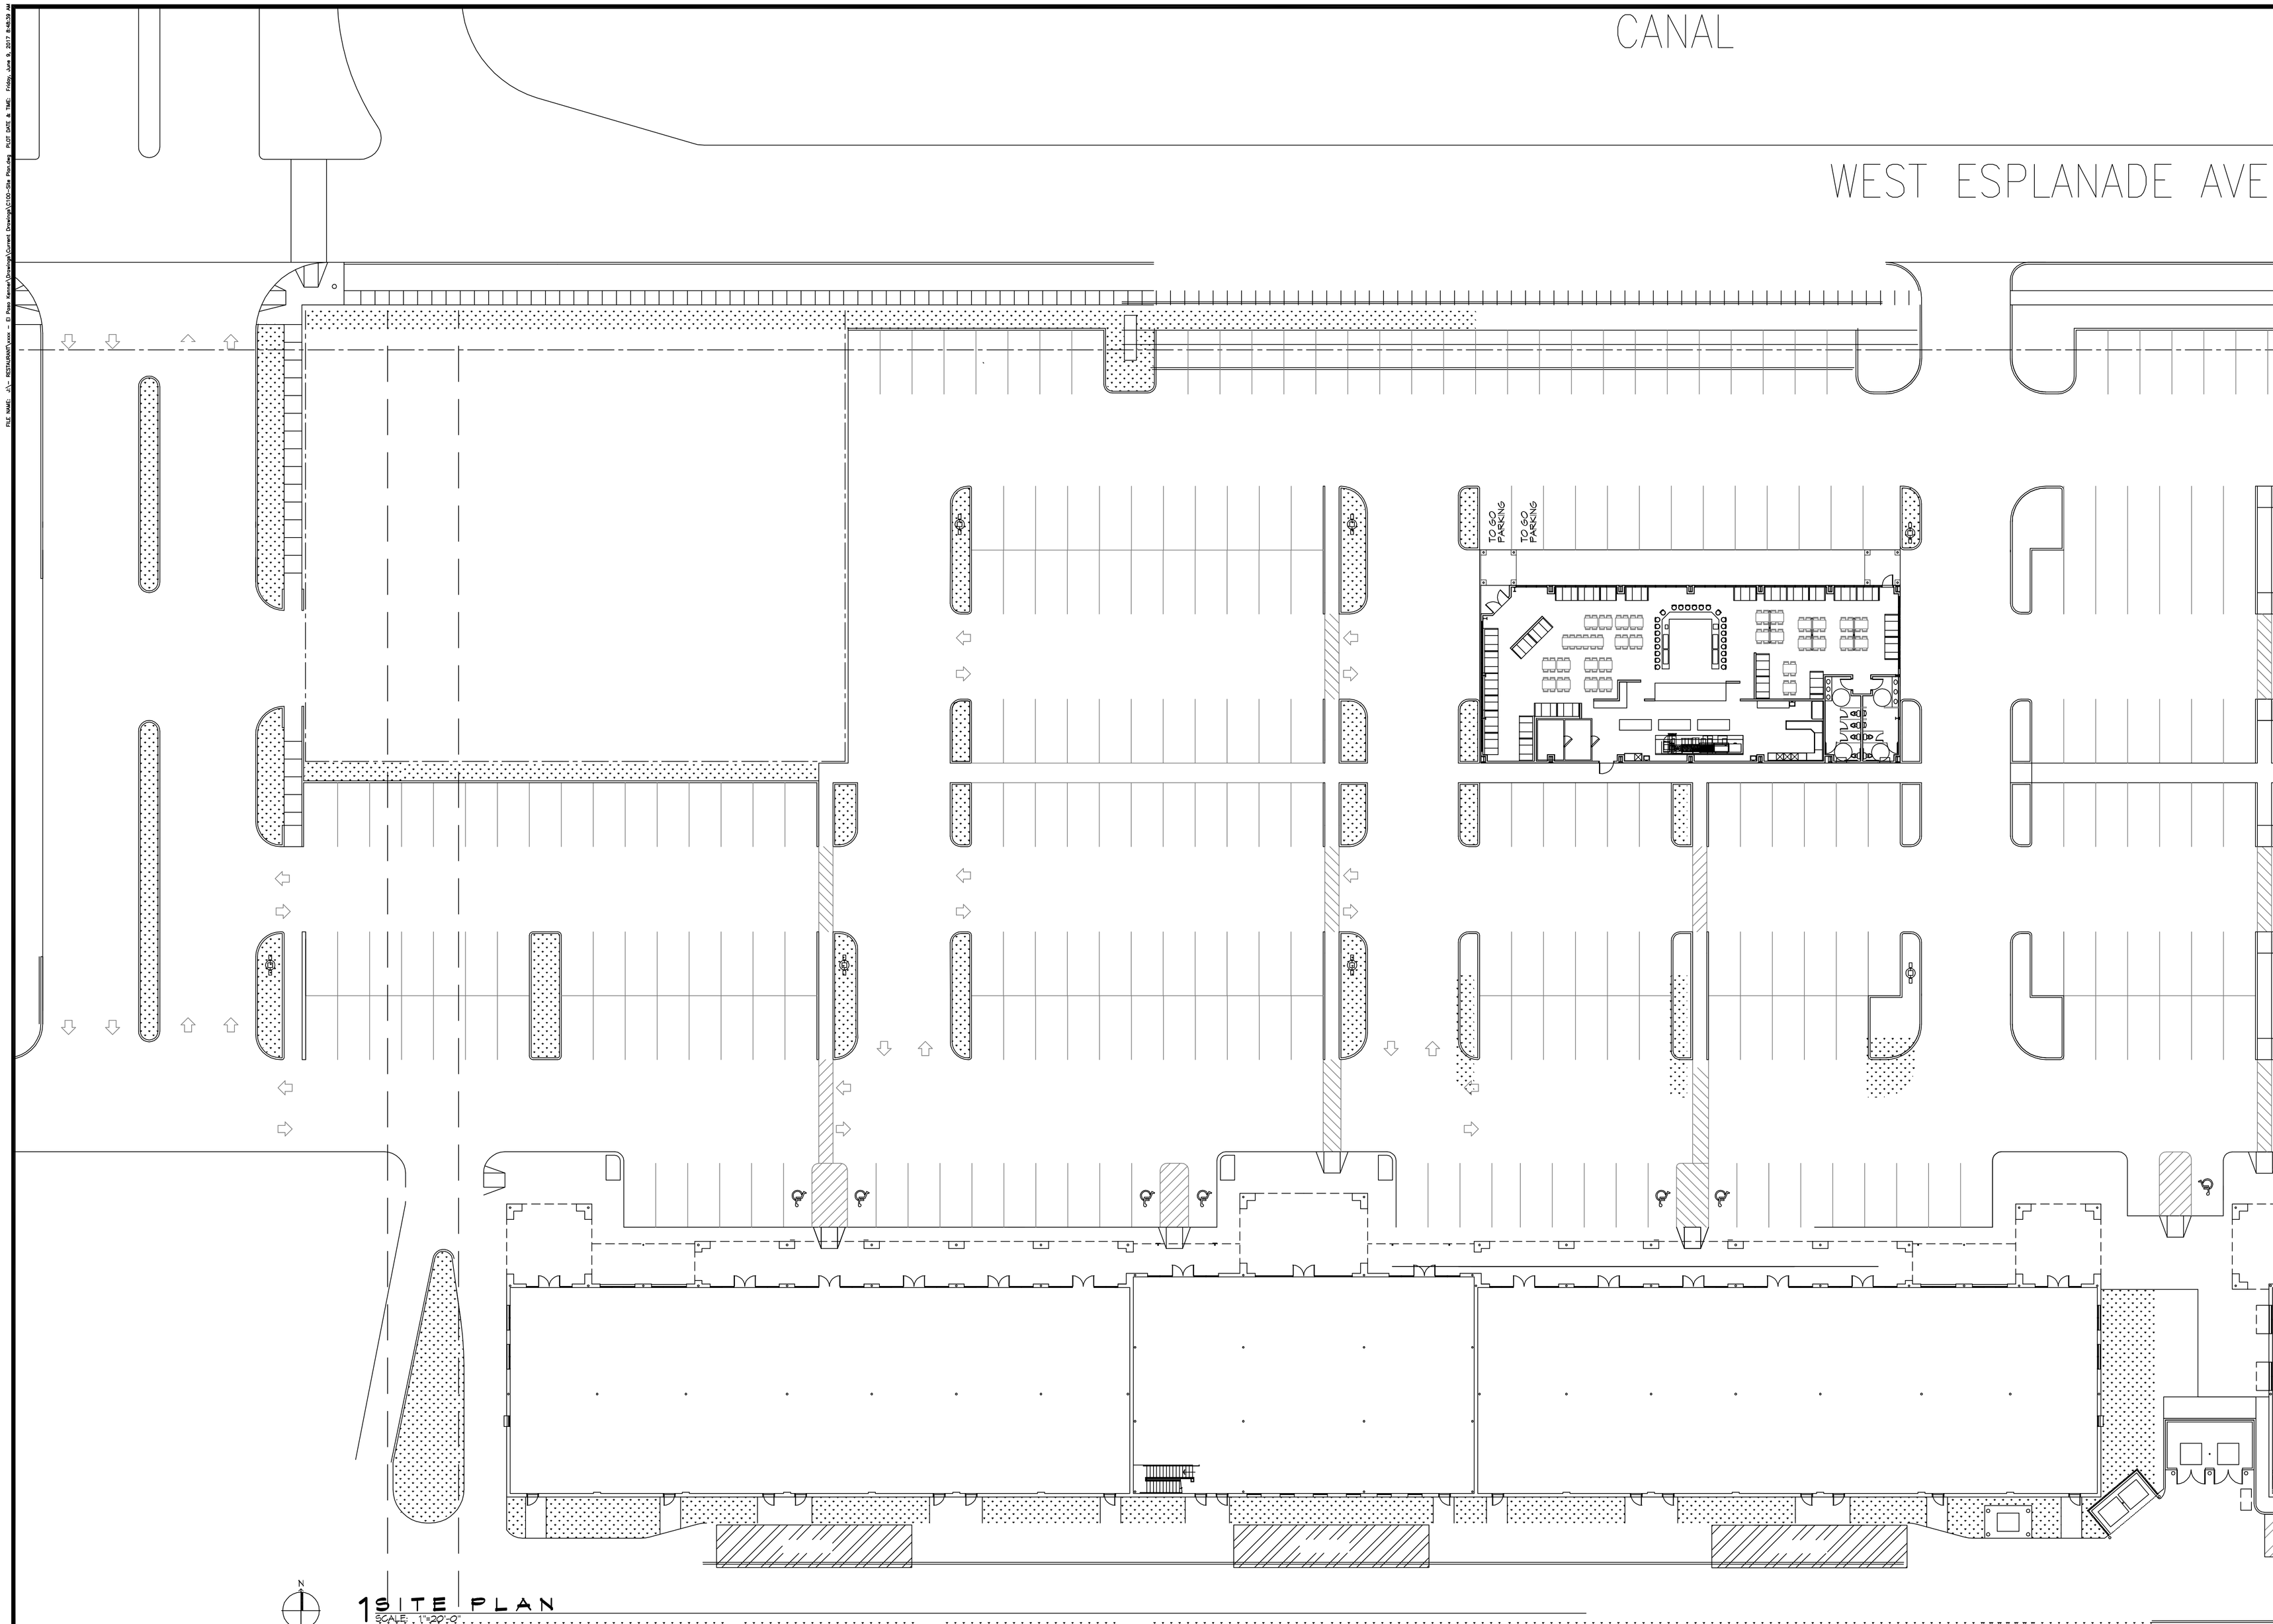

1 SITE PLAN
SCALE: 1"=20'-0"

N

DAMMON ENGINEERING, INC.
LOUISIANA & MISSISSIPPI

www.dammonengineering.com
info@dammonengineering.com
PH: 985.649.5832

Chief Engineer: Brian Mistich, PE
554 Old Spanish Trail
Slidell, LA 70458

#	DESCRIPTION	DATE
	REVISIONS	

SEAL:

[PROJECT DESCRIPTION]

EL PASO

KENNER LA

JOB No:	[####]	DATE:	[DATE]
DRAWN BY:	JTL	CHECKED BY:	CKD

This drawing is the sole property of Dammon Engineering, and no part thereof shall be used, copied or reproduced in any form or manner without the prior written consent of Dammon Engineering. Any use other than specified herein, without written consent, is prohibited. Dammon Engineering, Inc. shall not be liable for any damages, injuries, or losses arising from such alterations, modifications, or reuse of this drawing.

SHEET TITLE:
SITE PLAN

DRAWING NUMBER:
C101

SHEET No: 00 of #

FILE NAME: J:\Ac_REVIT\ARCHITXXXX - El Paso Kenner\Drawings\Current Drawings\C100-Site Plan.dwg PLOT DATE & TIME: Friday, June 9, 2017 8:43:39 AM