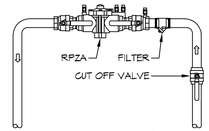

TYPICAL RPZA RISER DETAIL

NOT TO SCALE AMES 4000B

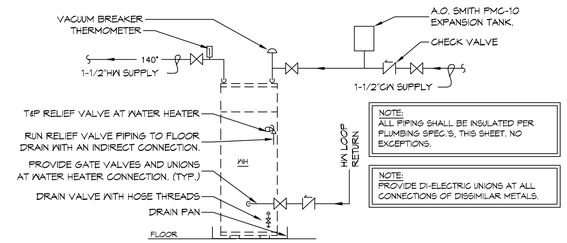

TYPICAL WATER HEATER PIPING DETAIL

NOT TO SCALE

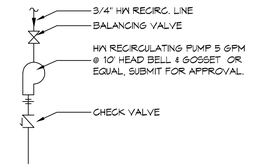

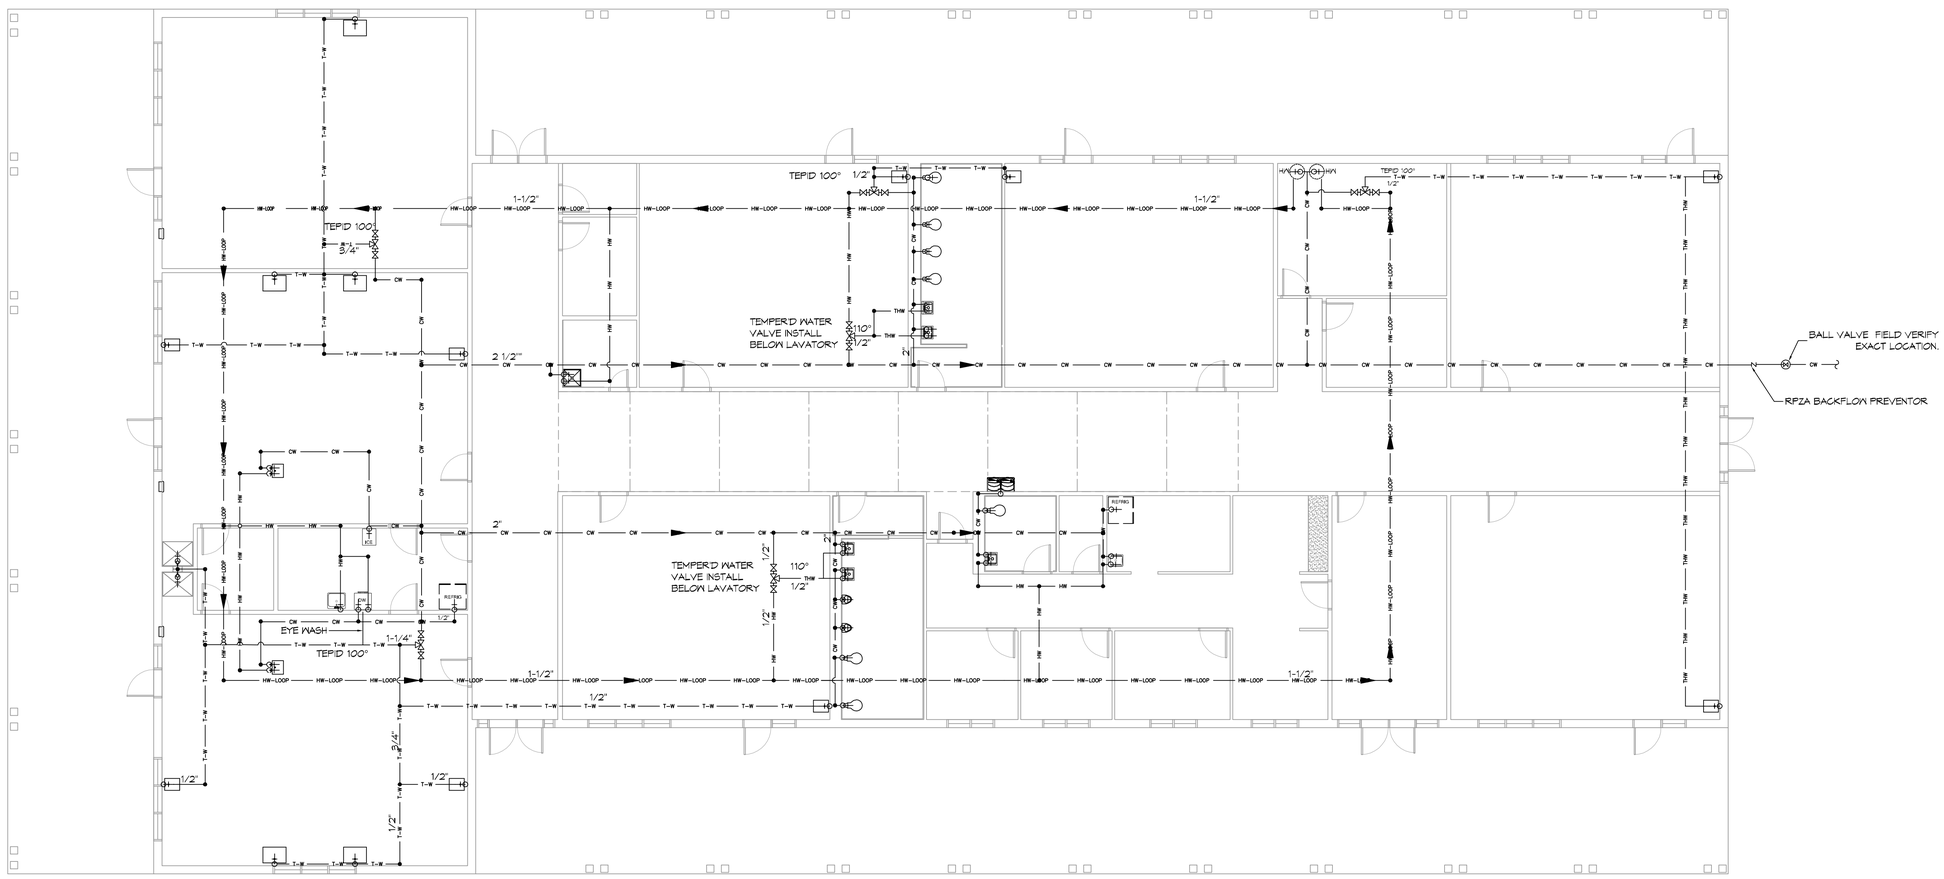

5 WATER DISTRIBUTION PLAN

SCALE: 1/8" = 1'-0"

DAMMON ENGINEERING, INC.
LOUISIANA & MISSISSIPPI

www.dammonengineering.com
info@dammonengineering.com
PH: 985.649.5032

Chief Engineer: Brian Mistich, PE
554 Old Spanish Trail
Slidell, LA 70458

#	DESCRIPTION	DATE

REVISIONS

SEAL:

SHELL-ONLY PACKAGE

CHRIST EPISCOPAL CLASSROOM

80 CHRISTWOOD BOULEVARD
COVINGTON, LA 70433

JOB No:	2373	DATE:	05-17-2019
DRAWN BY:	CKD	CHECKED BY:	BAM

THE ABOVE DRAWINGS AND SPECIFICATIONS, INCLUDING BUT NOT LIMITED TO ALL DESIGNS, PLANS, SPECIFICATIONS, BLUEPRINTS AND COPIES THEREOF, ARE THE PROPERTY OF DAMMON ENGINEERING, INC. AND SHALL NOT BE USED BY ANYONE EXCEPT THE OWNER FOR THE PROJECT FOR WHICH THEY WERE PREPARED AND DELIVERED, AND ARE TO BE RETURNED UPON REQUEST. ANY REPRODUCTION OF THESE DRAWINGS AND SPECIFICATIONS WITHOUT THE WRITTEN CONSENT OF DAMMON ENGINEERING, INC. IS PROHIBITED. ALL RIGHTS ARE RESERVED.

SHEET TITLE:
WATER DISTRIBUTION PLAN

DRAWING NUMBER:

P102

SHEET No: 6 of 12