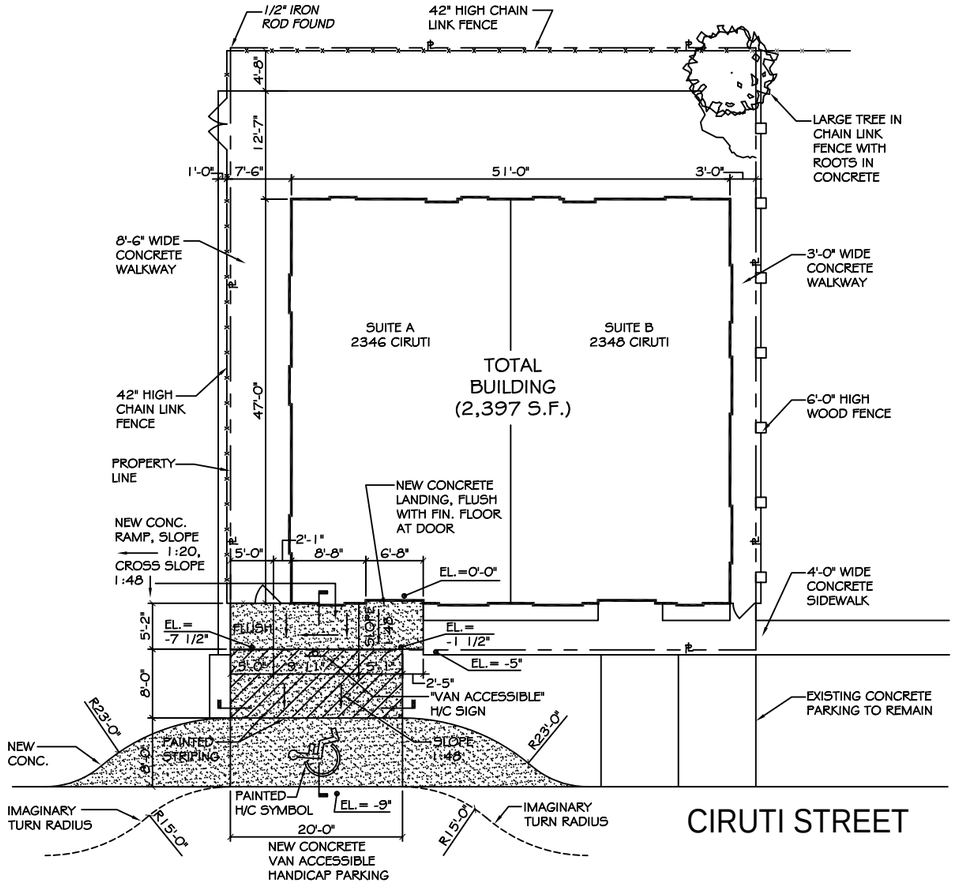

SITE PLAN
SCALE: 1/8"=1'

This property is located in Flood Zone AE, as per FEMA FIRM, Comm. Panel No. 220204 0010 C, map dated 4–21–1999

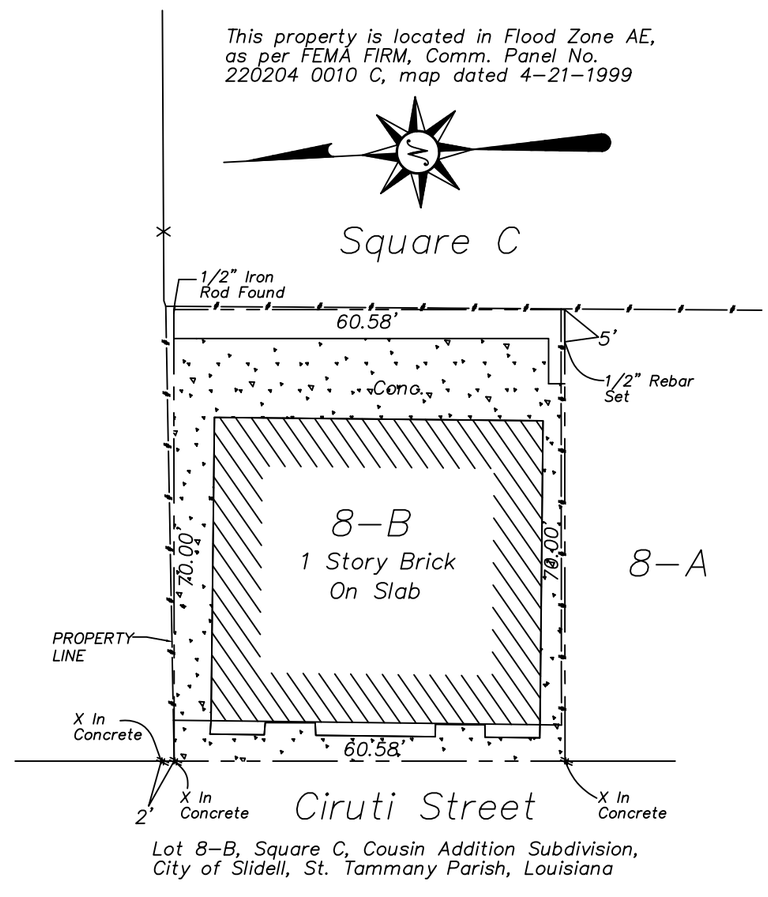

Lot 8–B, Square C, Cousin Addition Subdivision, City of Slidell, St. Tammany Parish, Louisiana

COPY OF SURVEY
SCALE: N.T.S.

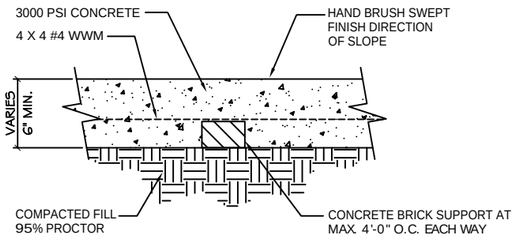

CONCRETE SECTION
N. T. S.

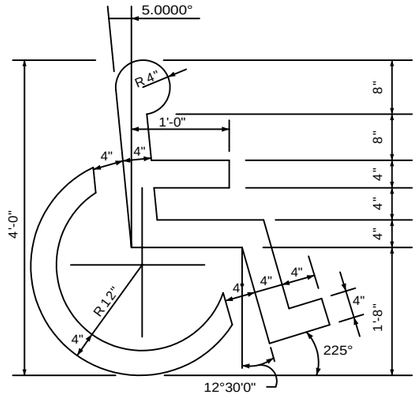

HANDICAP SYMBOL DETAIL
N. T. S.

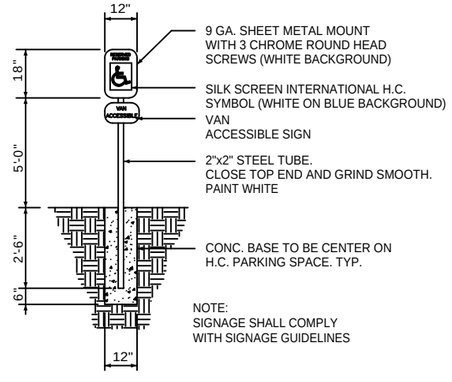

HANDICAP PARKING SIGN
N. T. S.

DAMMON
ENGINEERING, INC.
CHIEF ENGINEER
EMMETT
DAMMON, P.E.
CHIEF ARCHITECT
ROBERT
WILTSE
1095 FLORIDA AVENUE
SLIDELL, LA. 70458
OFFICE: 985-649-5832
FAX: 985-641-5950
WEBSITE:
WWW.DAMMONENGINEERING.COM
EMAIL:
DAMMONENG@BELLSOUTH.NET

ARCHITECTURE
ENGINEERING
STUDIES
PLANNING
INVESTIGATION
EXPERT WITNESS

OFFICE
RENOVATION
FOR ST. TAMMANY
PARISH SCHOOLS
SLIDELL, LA

SITE PLAN
& SURVEY

REV:

SCALE: AS NOTED
JOB#: 2035
DATE: 07-07-09
SHEET 2

C-1

OF 9