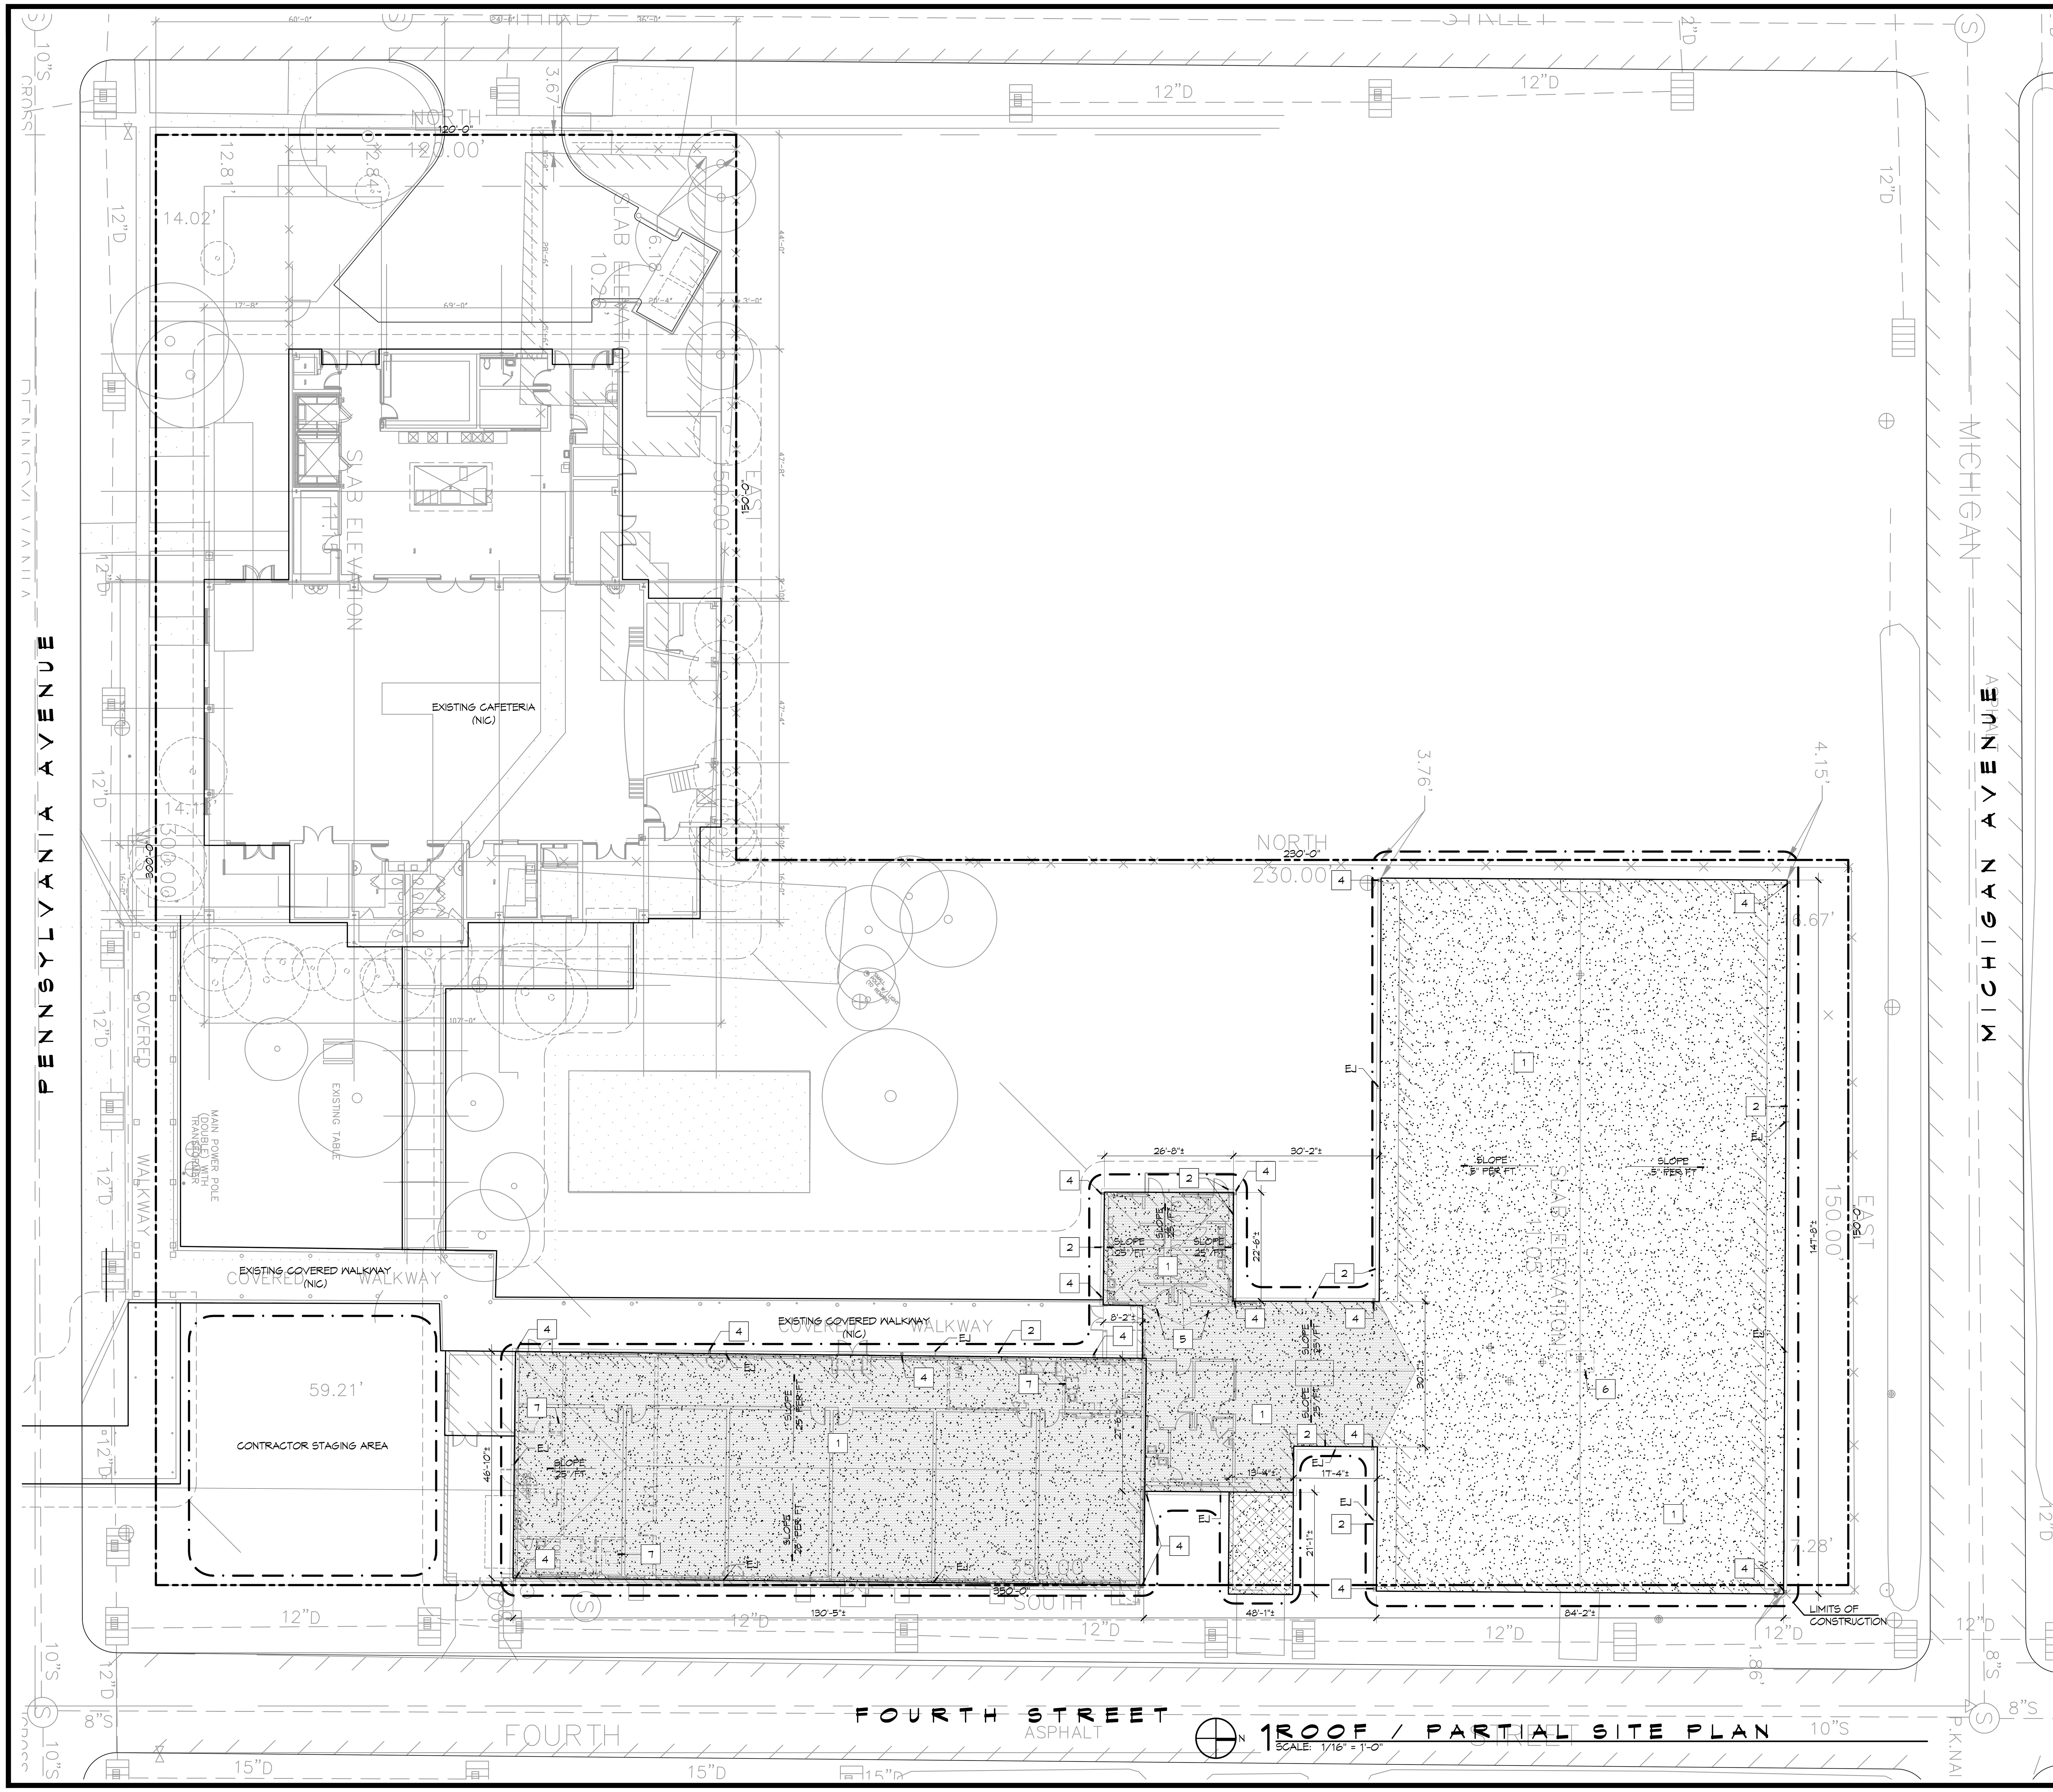

GENERAL NOTES

1. ALL DIMENSIONS ARE APPROXIMATE AND SHOULD BE VERIFIED IN FIELD.
2. GENERAL ROOF SLOPE: 1/4" PER FOOT
   CRICKETS: 1/8" PER FOOT
3. MTL GUTTERS SHALL HAVE EXPANSION JOINTS SPACED NOT TO EXCEED 50'.
4. PROVIDE CONC SPLASH BLOCKS WHERE EACH DOWNSPOUT TERMINATES AT GRADE.

LEGEND

(light stipple)	NEW MODIFIED BITUMEN ROOF MEMBRANE SYSTEM WITH 2 1/2" POLYISOCYANURATE INSULATION BOARD
(dense stipple)	NEW MODIFIED BITUMEN ROOF MEMBRANE SYSTEM WITH TAPERED POLYISOCYANURATE INSULATION BOARD
(crosshatch)	EXIST MODIFIED BUTIMEN ROOF WITH NEW COATING

KEYNOTES

MK	DESCRIPTION
1	NEW SBS MODIFIED BITUMEN ROOF SYSTEM. SEE LEGEND ABOVE FOR INSULATION SUBSTRATE INFORMATION.
2	NEW PRE-FINISHED META GUTTER. SEE X/A2 FOR DETAILS.
3	GUTTER EXPANSION JOINT. SEE X/A2 FOR DETAIL.
4	NEW PRE-FINISHDED MTL DOWNSPOUT.
5	CRICKET
6	REPAIR EXIST ROOF DECK DAMAGE. SCOPE OF DAMAGE APPROX 6 SF ±. CONTRACTOR TO VIF EXACT LIMITS OF REPAIR AND REPORT TO ARCHITECT.
7	PATCH EXIST 30"x30" ± ROOF DECK OPENING IN ACCORDANCE WITH SPECIFICATIONS.

DAMMON ENGINEERING, INC.
Architects & Engineers
Chief Architect: Kevin J. Kinchen, NCARB
554 Old Spanish Trail
Slidell, LA 70458
www.dammonengineering.com
dammoneng@bellsouth.net
PH: 985.649.5832
F: 985.641.5950

REVISIONS		
#	DESCRIPTION	DATE

SEAL:

PRELIMINARY NOT FOR CONSTRUCTION

ST. TAMMANY PARISH PUBLIC SCHOOLS
Learning to Last a Lifetime.

The above drawings and specifications, designs and arrangements represented thereby are and shall remain the property of Dammon Engineering, and no part thereof shall be copied, disclosed to others, or used in connection with any work or project other than the specific project for which the have been prepared and developed without written consent of Dammon Engineering. Visual contact with these drawings or specifications shall constitute conclusive evidence of acceptance of these restrictions.

ROOF REPLACEMENT FOR: SLIDELL JUNIOR HIGH SCHOOL

333 PENNSYLVANIA AVENUE
SLIDELL, LA 70458

ST. TAMMANY SCHOOL BOARD
PROJECT # 1321

JOB No:	2191	DATE:	2-14-2014
DRAWN BY:	KJK	CHECKED BY:	KJK

SHEET TITLE: ROOF PLAN

DRAWING NUMBER: A1

SHEET No: 00 of XX