GENERAL NOTES

1. ITEMS INDICATED IN GRAY POCHE ARE EXIST ELEMENTS TO REMAIN.

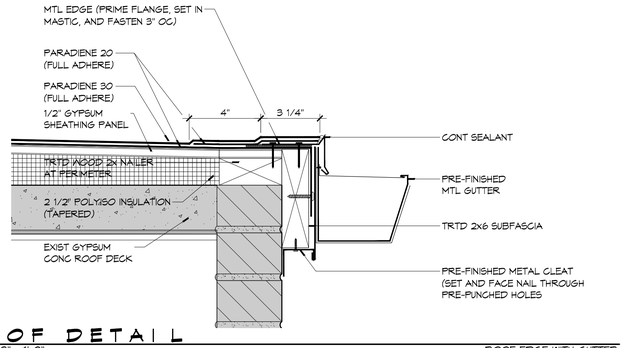

2 ROOF DETAIL
SCALE: 3" = 1'-0"
ROOF EDGE WITH GUTTER

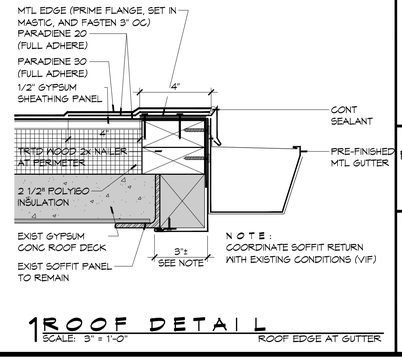

1 ROOF DETAIL
SCALE: 3" = 1'-0"
ROOF EDGE AT GUTTER

DAMMON ENGINEERING, INC.
Architects & Engineers
www.dammonengineering.com
dammonengr@bellsouth.net
P: 985.641.1232
F: 985.641.5950
Chief Architect: Kevin J. Kinchen, NCARB
554 Old Spanish Trail
Slidell, LA 70458

REVISIONS

#	DESCRIPTION	DATE

SEAL:

PRELIMINARY NOT FOR CONSTRUCTION

ROOF REPLACEMENT FOR:

SLIDELL HIGH SCHOOL JUNIOR

333 PENNSYLVANIA AVENUE
SLIDELL, LA 70458

ST. TAMMANY SCHOOL BOARD
PROJECT # 1321

JOB No:	2191	DATE:	2-14-2014
DRAWN BY:	KJK	CHECKED BY:	KJK

All ideas, designs, arrangements and plans indicated or represented by this set of drawings are the property of Dammon Engineering, Inc. and were created, evolved and developed for use on the project for which they have been prepared and are not to be used in whole or in part, for any other project without the written permission of Dammon Engineering, Inc. and the architect/engineer. Visual contact with these drawings shall constitute prima facie evidence of the acceptance of these restrictions.

SHEET TITLE:
ROOF DETAILS

DRAWING NUMBER:
A2

SHEET No: 00 of XX