SCHEDULE OF OPENINGS

OPG. Nº	MAS. OPG.	SIZE	DESCRIPTION
EXTERIOR			
101	15'-4" WIDE	[illegible]	PR. OF WD. PANELED DOORS [illegible] EA., [illegible] 2 WD. MULL. [illegible] EA. & FIXED WD. PANELS [illegible] EA. FIXED WD. PANELS ABOVE. SEE ELEV. & SECT.
102,103,104,105 106,107,108,110	1'-8" WIDE	[illegible]	ALUM. DH. SASH [illegible] CATHEDRAL GL., WD. LINER & STOOL, ALUM. INSECT SCREENS. [illegible]
154	3'-11½" WIDE	[illegible]	WD. PANELED DOOR - 2 WD. [illegible] PANELS. SEE ELEV.
111,112,158	3'-8½" WIDE	[illegible]	WD. PANELED DOORS [illegible] 7'-0"x3'-0"x1¾", 2" WD. TRAN. BAR, FIXED WD. TRAN. [illegible]
[illegible]	2'-4" WIDE	[illegible]	ALUM. DH. SASH [illegible] ALUM. INSECT SCREENS, WD. LINER & STOOL. SEE SECT. D-D. [illegible]
124	[illegible] WIDE	[illegible]	WD. PANELED [illegible] 2" WD. TRAN. BAR, FIXED WD. TRAN. [illegible]
131,135	[illegible] WIDE	[illegible]	[illegible] FIXED GL. LT. [illegible] EA. 2" WD. TRAN. BAR, FIXED GL. TRAN. [illegible] WD. MULL. [illegible] EA.
152	[illegible] WIDE	[illegible]	[illegible] WD. DOORS [illegible] EA. DBL. FOL. [illegible] GL. LT. EA. DOOR, 2" WD. TRAN. FIXED GL. TRAN. [illegible] EA.
120	[illegible] WIDE	[illegible]	PR. OF WD. PANELED DRS. [illegible] EA. FOLD, 2" WD. TRAN. BAR, FIXED WD. TRAN. [illegible] (ASTRA)
201	[illegible] WIDE	SEE PLAN & SECT.	FIXED WD. SASH [illegible] VERT. & HORIZ. WD. MULL. [illegible] EA., 24 GL. LTS. - AMBERIAN CATHEDRAL GL. SEE SECT. [illegible] & ELEV. SHT. A-4.
INTERIOR			
150			[illegible] WD. END PIECE [illegible] FOR PART. END FINISH
[illegible]		[illegible]	PR. OF [illegible] FLUSH WD. [illegible] DOORS [illegible] EA.
[illegible]		[illegible]	FLUSH WD. [illegible] MTL. GRILLE
[illegible]		[illegible]	PR. OF FLUSH WD. [illegible] DOORS, BEADED FRAME, NO TRIM
[illegible]		[illegible]	FLUSH WD. SOLID CORE [illegible] DOOR
[illegible]		[illegible]	FLUSH WD. H.C. DOOR [illegible] MTL. GRILLE
[illegible]		[illegible]	FLUSH WD. [illegible] DOOR
169		[illegible]	PR. OF WD. PANELED DOORS [illegible] EA. FOLD, 3-WD. PANELS EA. - 2" WD. TRAN. BAR, FIXED WD. PANELED TRAN. ABOVE [illegible]
[illegible]		[illegible]	PR. OF [illegible] FLUSH WD. POCKET DOORS [illegible] WALL FINISH FLUSH WITH FRAME [illegible]
[illegible]	7'-4" WIDE		WD. LINTEL AT HEAD.
INTERIOR - (CONT.)			
164,167		6'-8"x2'-4"x1⅜"	FL. FLUSH WD. H.C. DOOR
165		6'-8"x3'-8"x1⅜"	PR. OF FL. WD. [illegible] DOORS 6'-8"x1'-10"x1⅜" EA. FOLD.
166		6'-8"x3'-0"x1⅜"	FL. FLUSH WD. H.C. DOOR - MTL. GRILLE [illegible]
171,175		6'-8"x3'-0"x1⅜"	FL. FLUSH WD. H.C. DOOR - MTL. GRILLE 24"x12"
172		6'-8"x3'-0"x1⅜"	FL. FLUSH WD. H.C. DOOR
173,176		6'-8"x2'-6"x1⅜"	FL. FLUSH WD. H.C. DOOR, UNDERCUT DOOR ½"
174		6'-6"x2'-6"x1⅜"	FL. FLUSH WD. H.C. DOOR, SET ON 4" CONC. CURB. HEAD TO LINE WITH ADJACENT DOORS.
LOFT LEVEL			
202,203		6'-8"x7'-11"x1¾"	PR. OF FLUSH WD. SOLID CORE DOORS - [illegible] x1¾" EA. FOLD
204	—	—	RE-USE EXIST. WD. SASH, NEW WD. FRAME, TRIM & SILL TO FIT SASH (SEE ELEV.)

SCHEDULE OF FINISHES

AREA	FLOOR	BASE
NARTHEX	TERRAZZO	[illegible]
STAIR, 1ST FL.	[illegible]	[illegible]
JANITOR #1	CONCRETE	[illegible]
NAVE	TERRAZZO & CONCRETE	[illegible]
CHOIR	RAISED WD. PLATFORM	[illegible]
SANCTUARY	RAISED WD. PLATFORM	[illegible]
SECRETARY	VINYL ASBESTOS	[illegible]
EQUIP. #1	CONCRETE	[illegible]
PRIEST	VINYL ASBESTOS	[illegible]
LOGGIA	[illegible]	[illegible]
EQUIP. RM. #2	[illegible]	[illegible]
WORK	VINYL ASBESTOS	[illegible]
VESTING	VINYL ASBESTOS	[illegible]
ORGAN	[illegible]	[illegible]
SACRISTY	VINYL ASBESTOS	[illegible]
EQUIP. RM. #3	CONCRETE	[illegible]
CORRIDOR	VINYL ASBESTOS	[illegible]
NURSERY	VINYL ASBESTOS	[illegible]
JANITOR #2	CONCRETE	[illegible]
LAV.	VINYL ASBESTOS	[illegible]
KINDERGARTEN	VINYL ASBESTOS	[illegible]

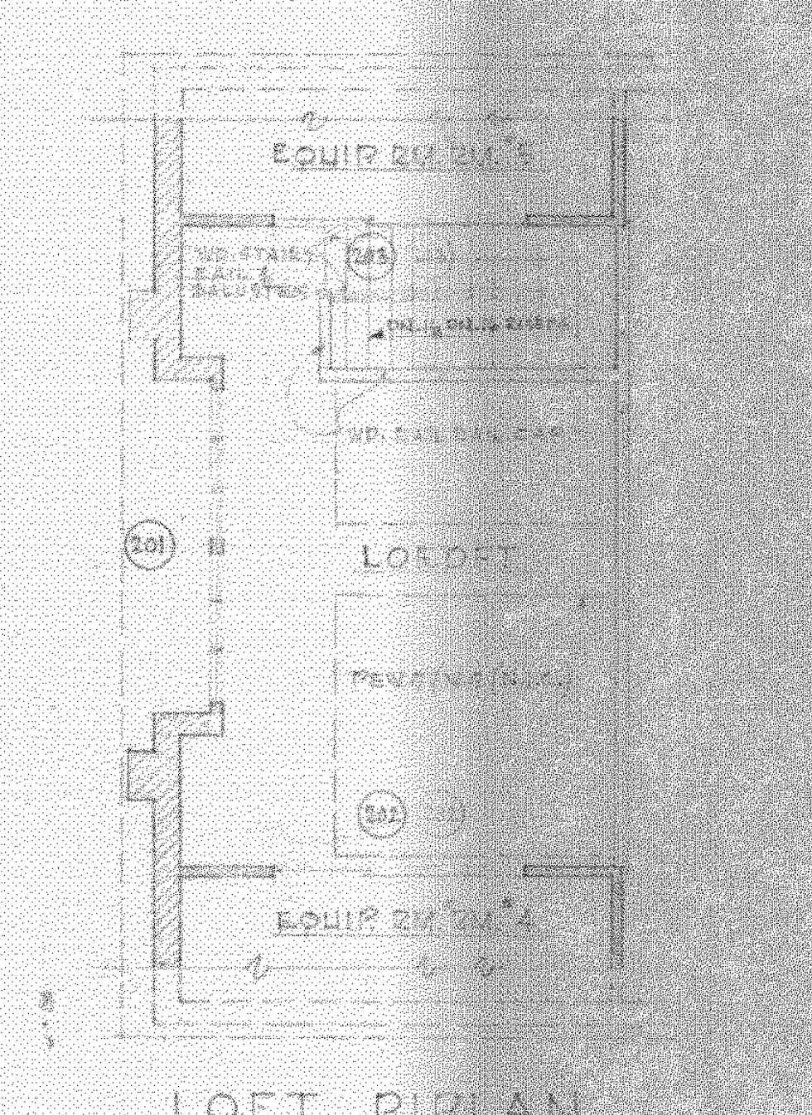
EQUIP. RM. #3
LOFT
PEWS
EQUIP. RM. #4

LOFT PLAN
SCALE 1/8"=1'-0"

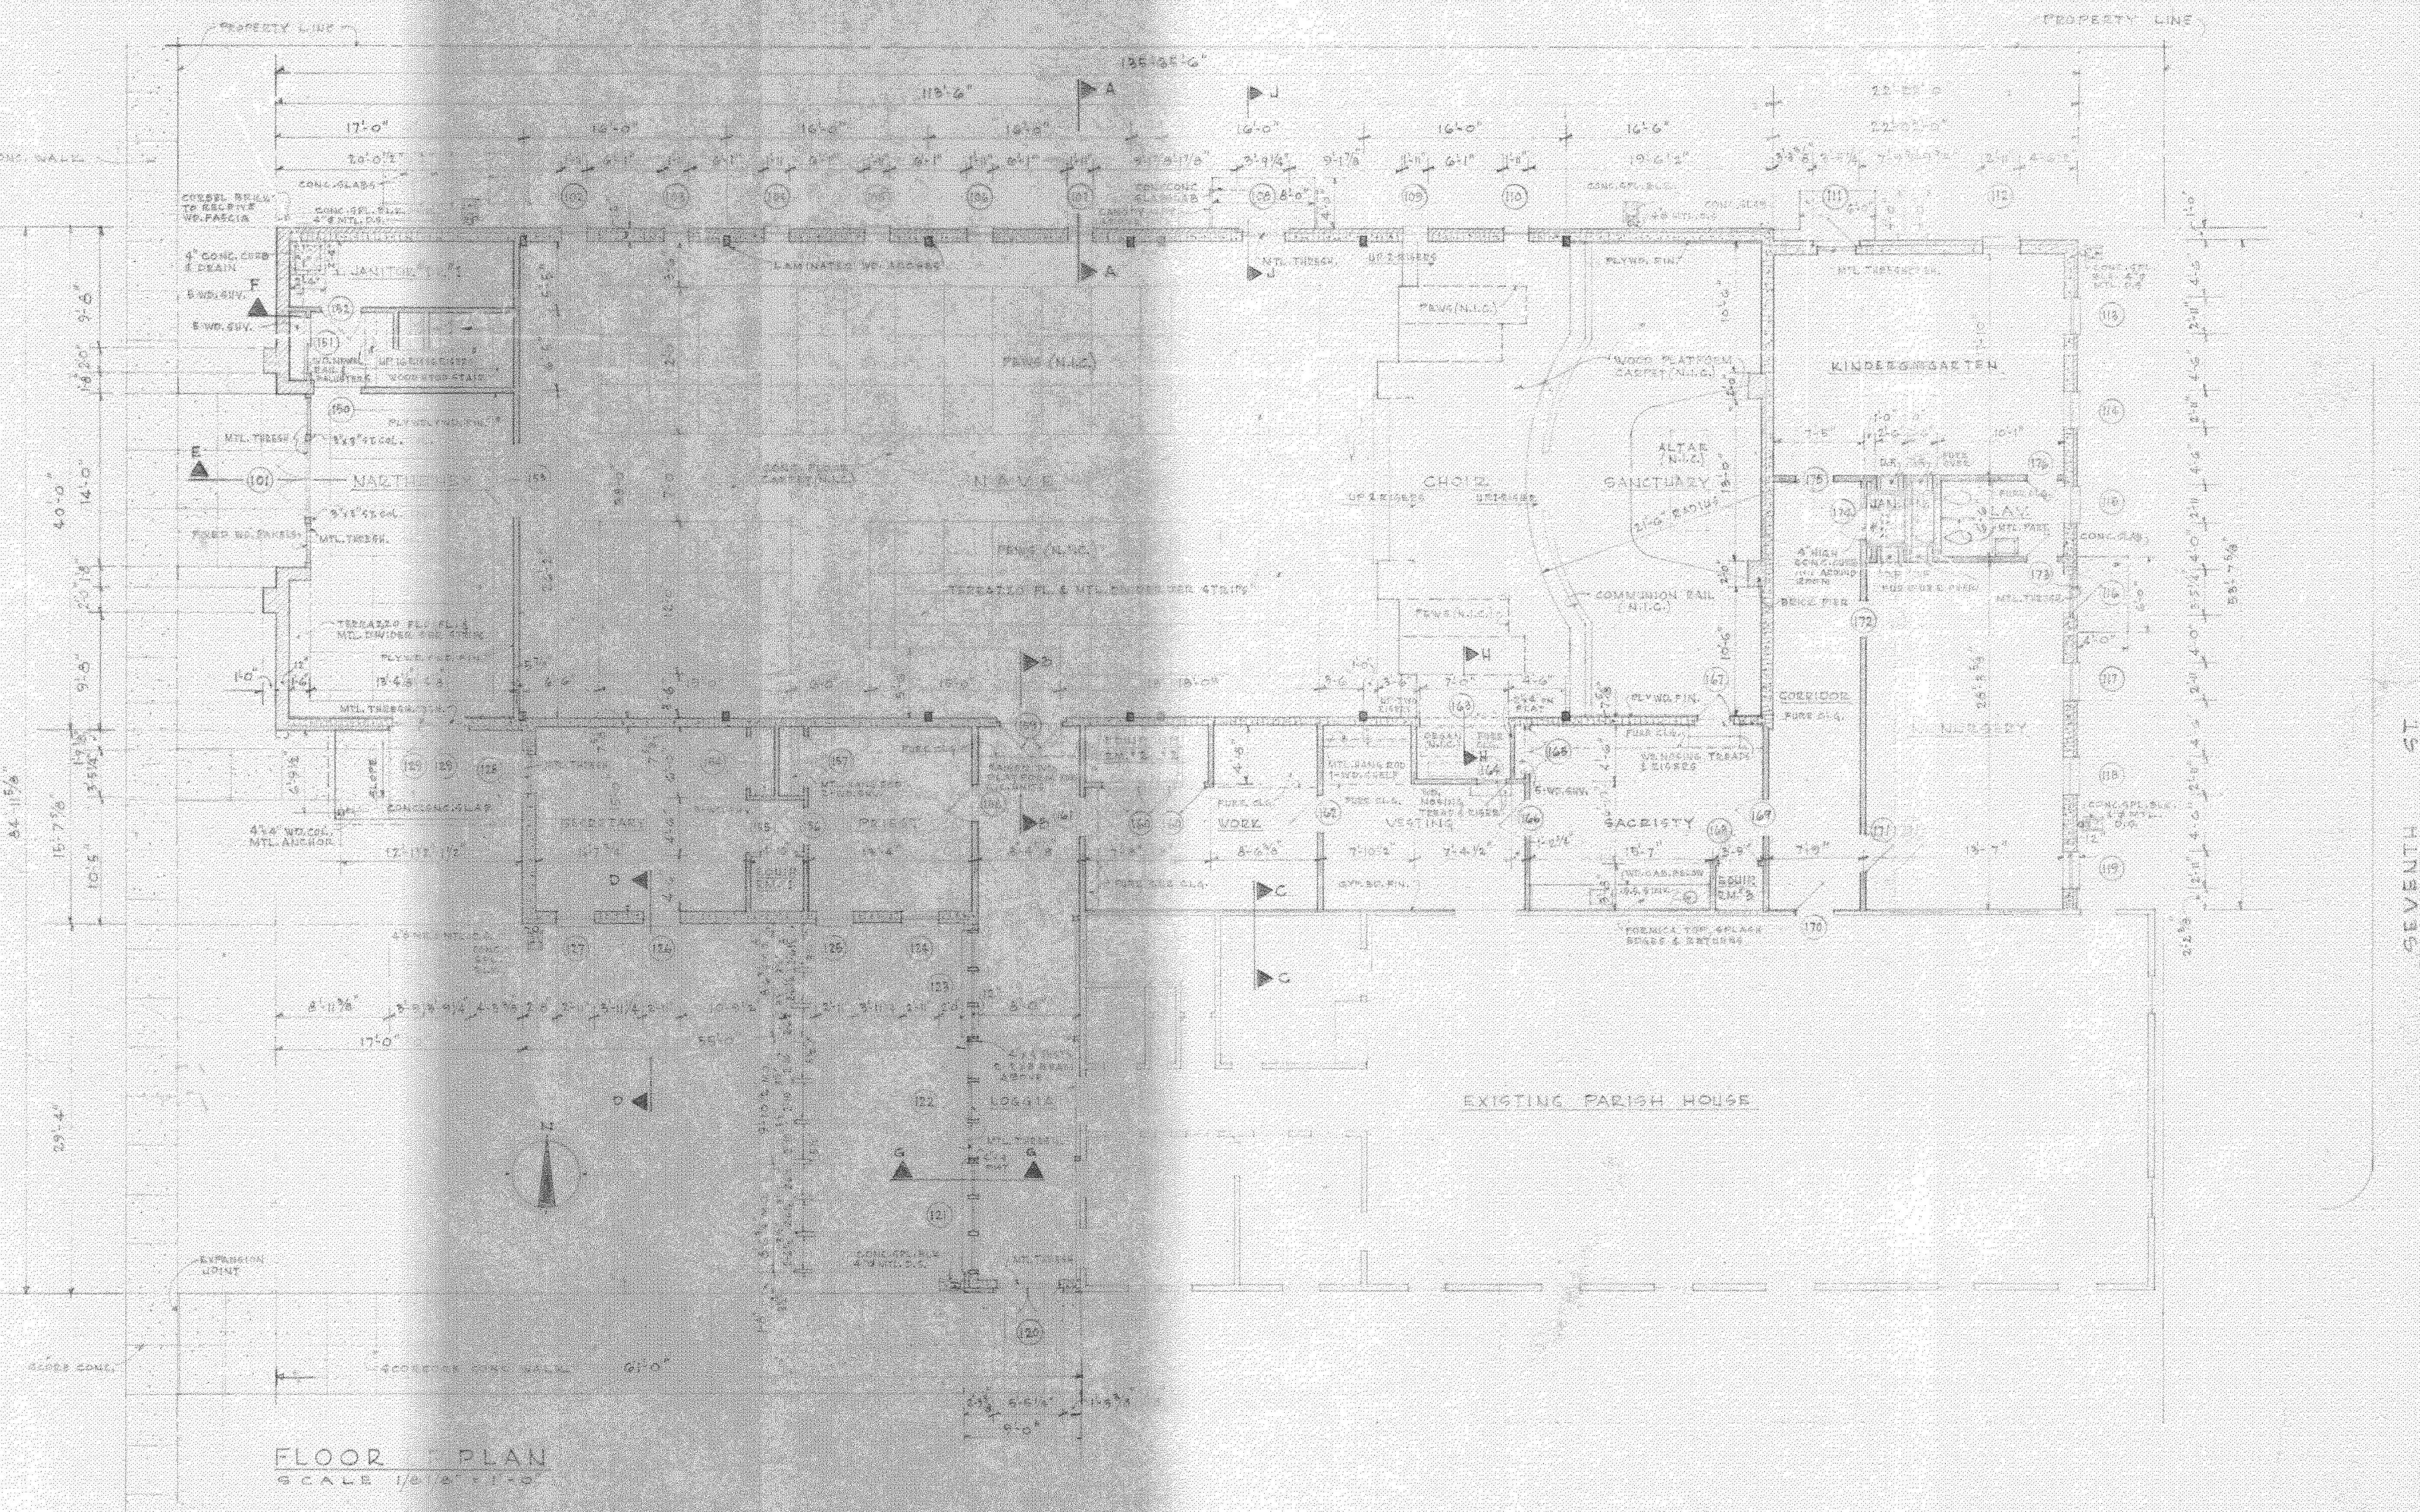
PROPERTY LINE
NARTHEX
NAVE
PEWS (N.I.C.)
TERRAZZO FL. & MTL. DIVIDER STRIPS
CHOIR
SANCTUARY
ALTAR (N.I.C.)
COMMUNION RAIL (N.I.C.)
KINDERGARTEN
NURSERY
CORRIDOR
SACRISTY
VESTING
WORK
SECRETARY
PRIEST
LOGGIA
JANITOR
LAV.
EXISTING PARISH HOUSE
EXPANSION JOINT

FLOOR PLAN
SCALE 1/8"=1'-0"

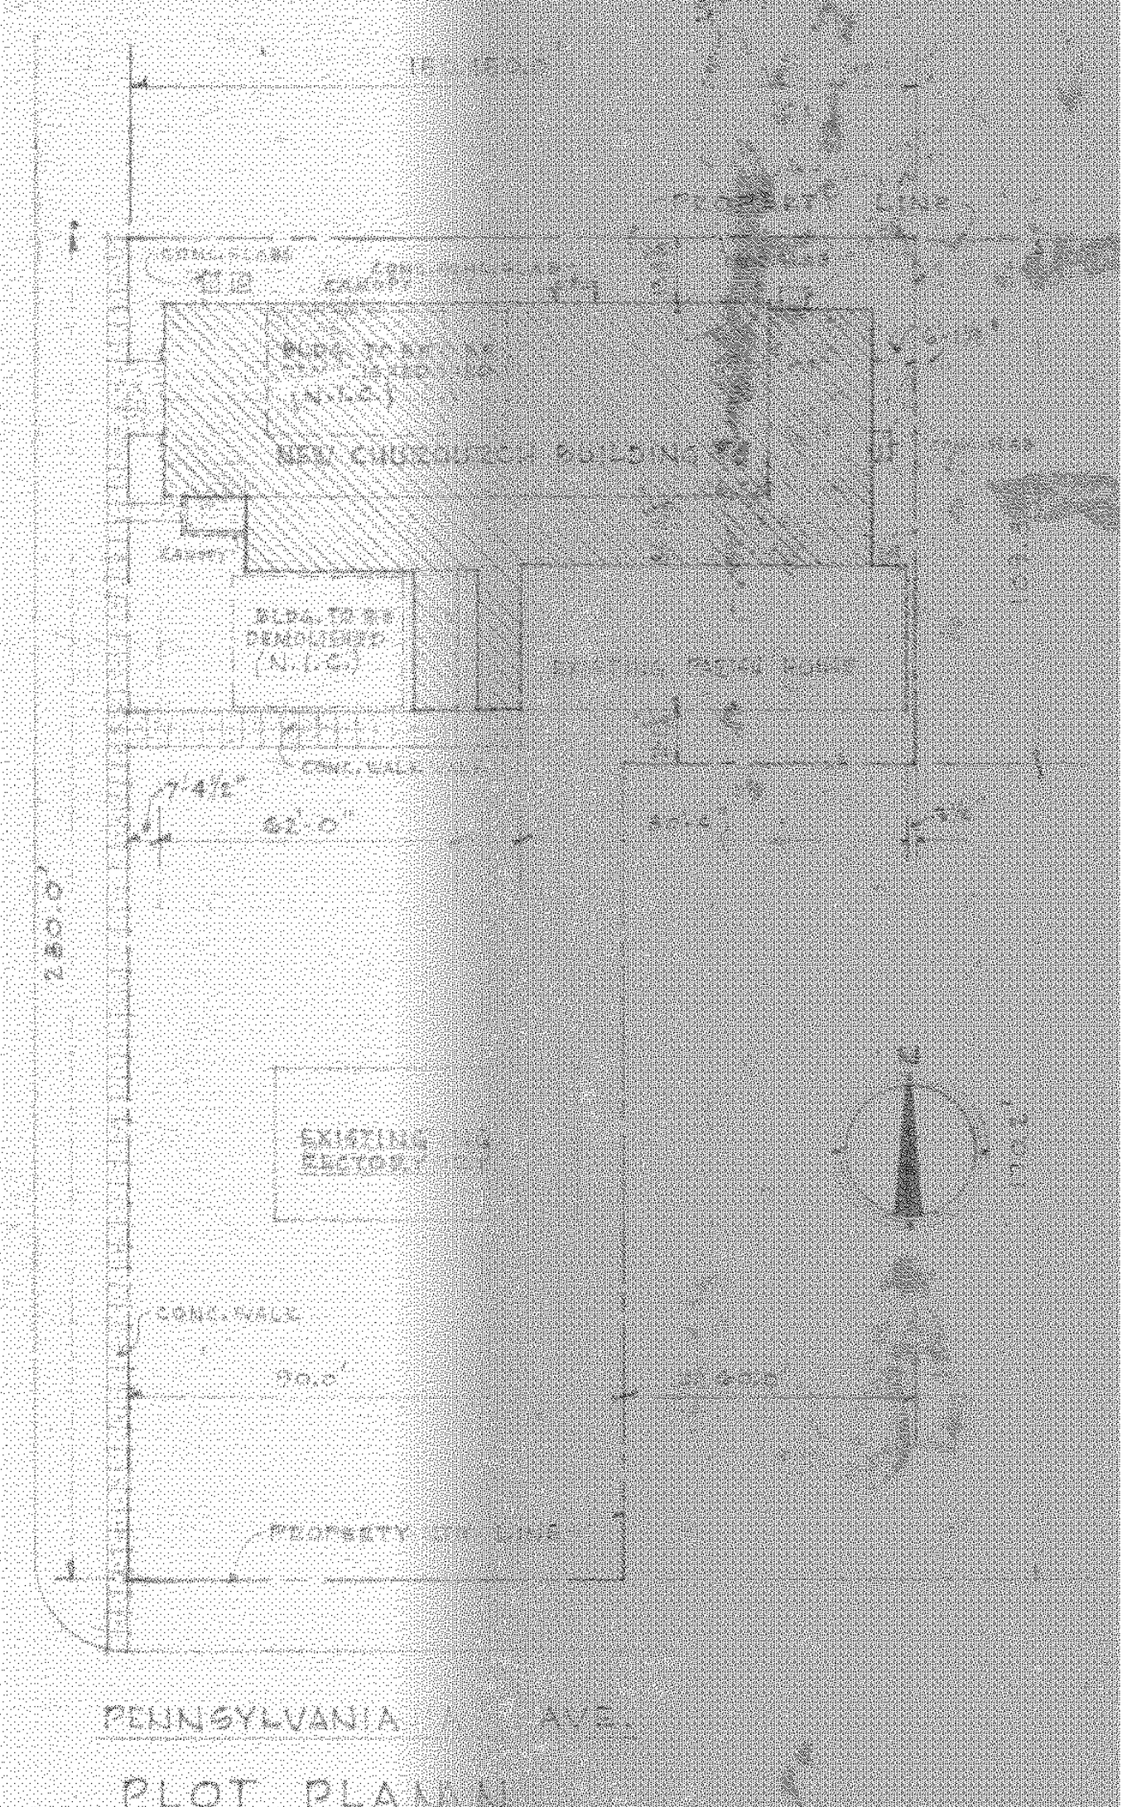
PROPERTY LINE
NEW CHURCH BUILDINGS
BLDG. TO BE DEMOLISHED (N.I.C.)
EXISTING PARISH HOUSE
EXISTING RECTORY
SEVENTH ST.
PENNSYLVANIA AVE.

PLOT PLAN
SCALE 1"=40'-0"

CHURCH BUILDINGS FOR
CHRIST EPISCOPAL CHURCH
SLIDELL, LOUISIANA

FRERET AND WOLF - ARCHITECTS
910 CHARTRES ST. NEW ORLEANS, LA.