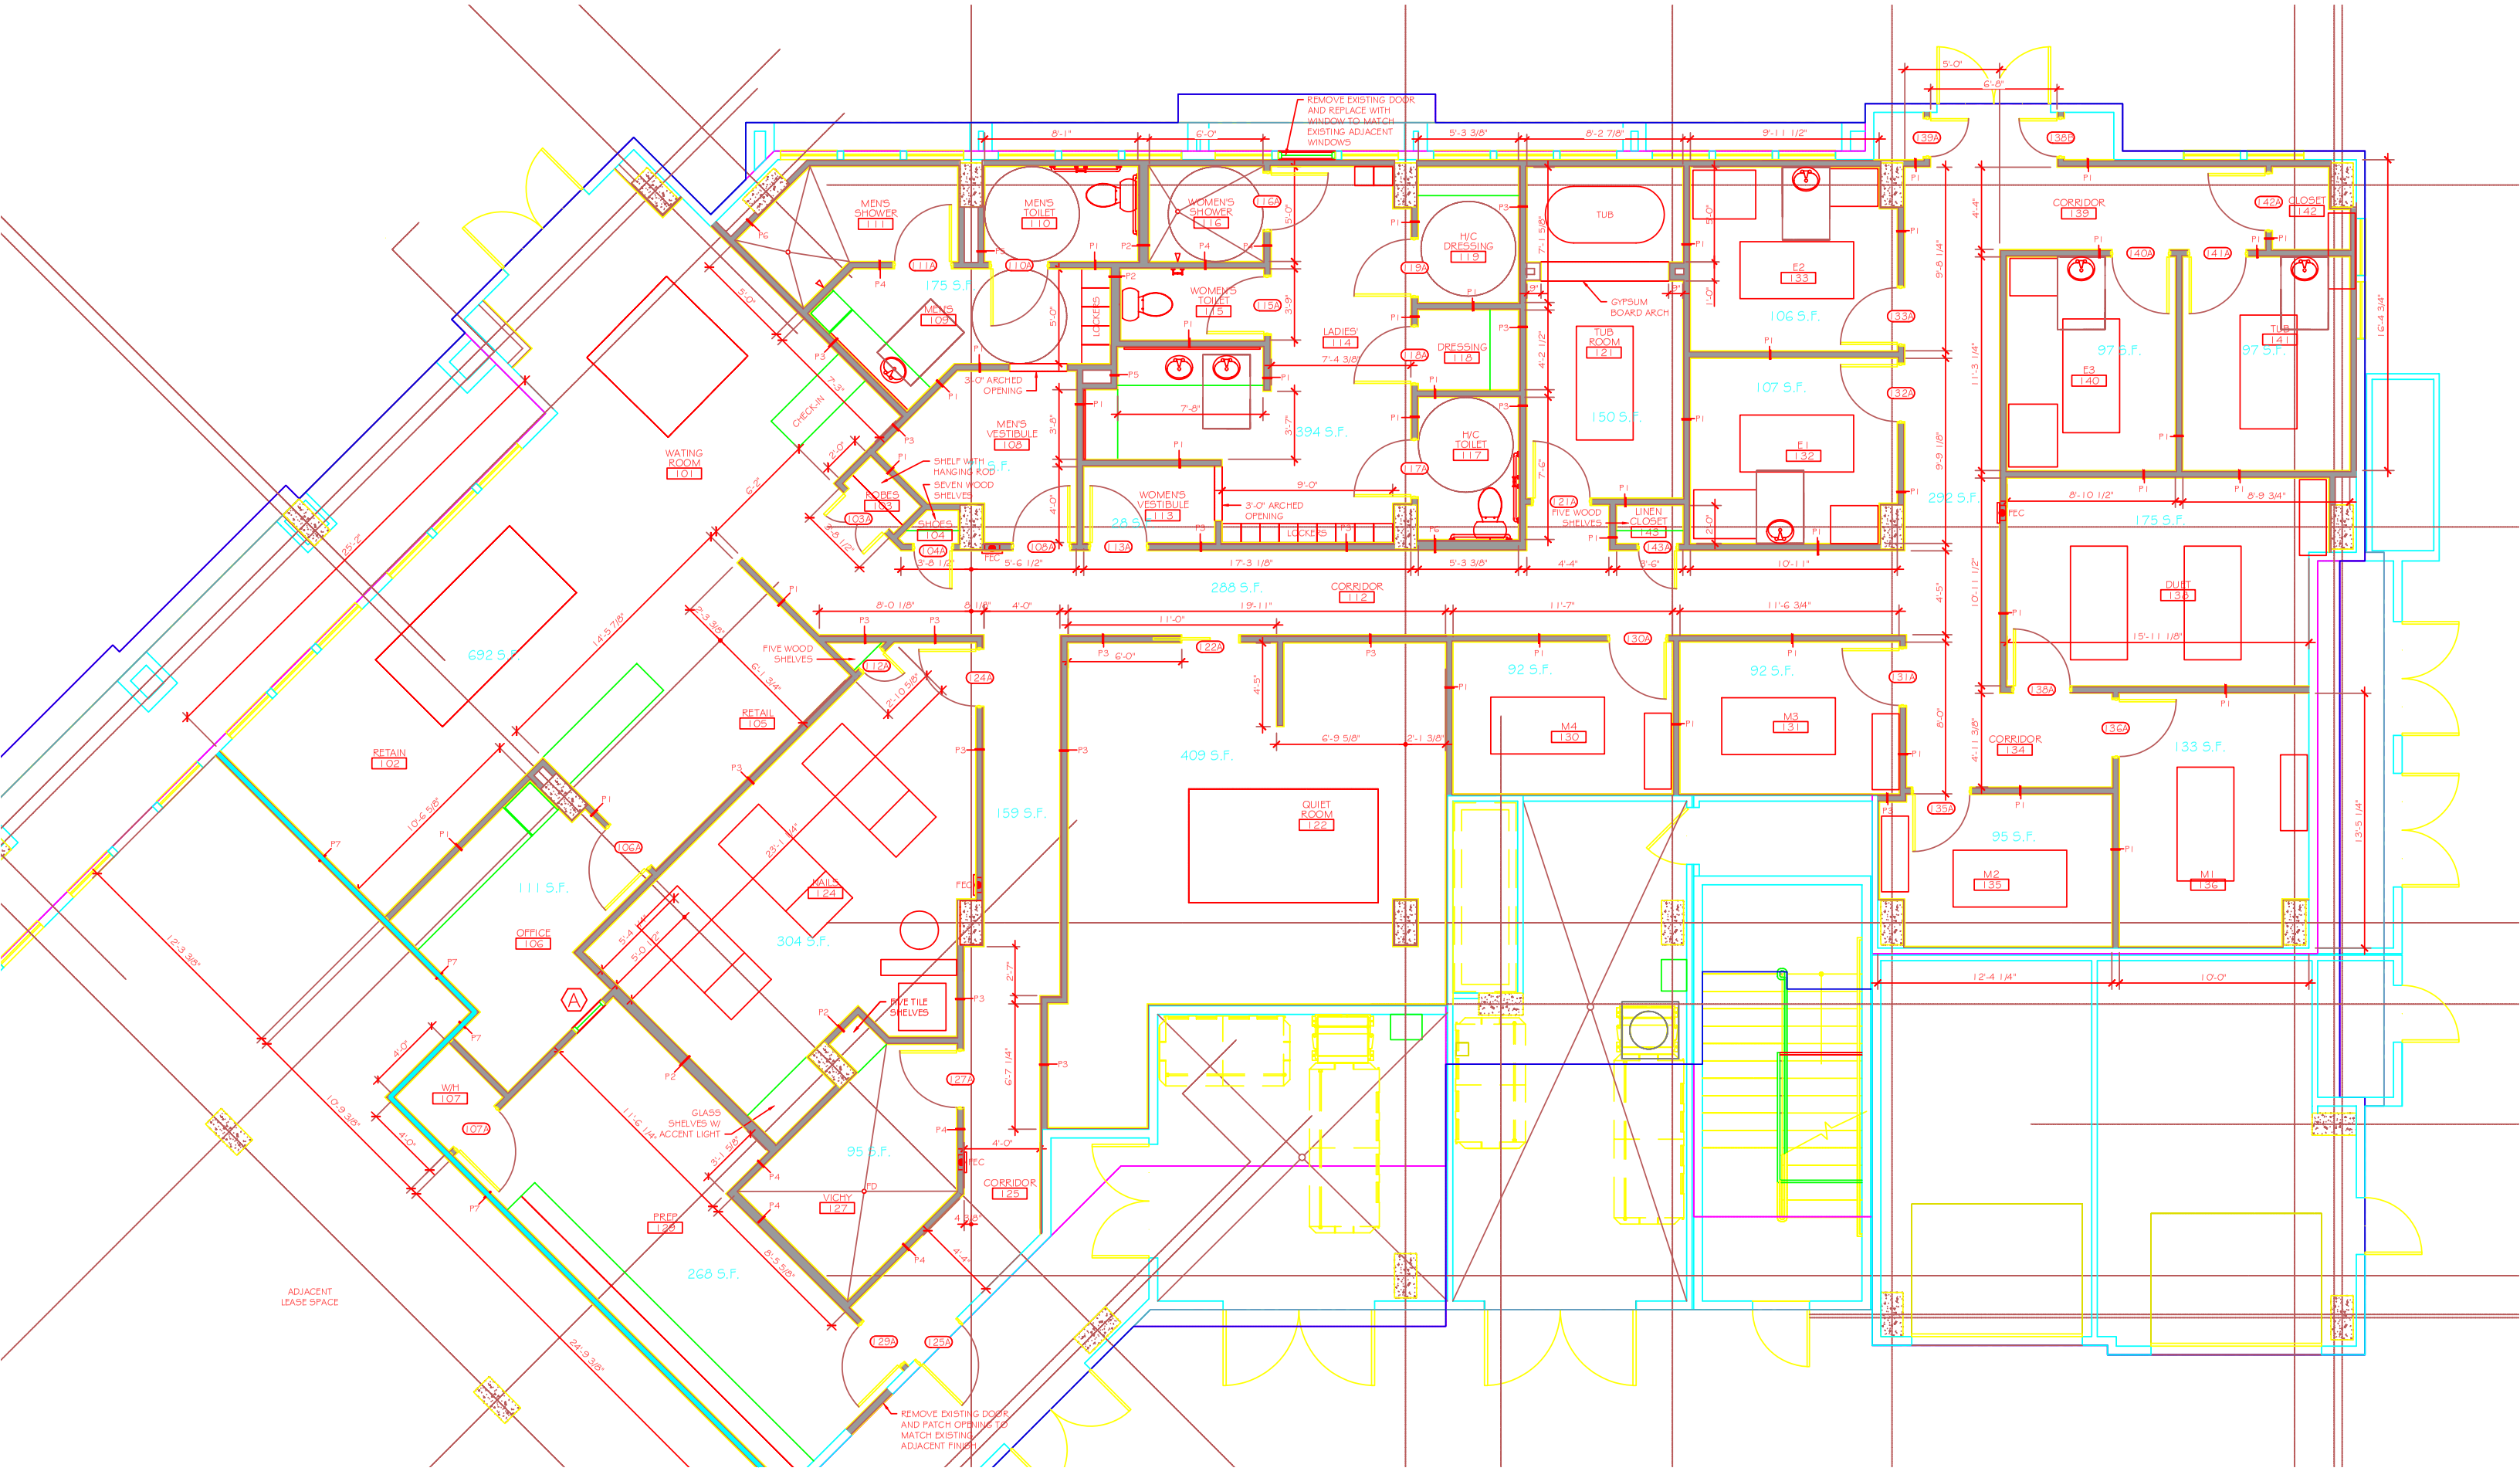
REMOVE EXISTING DOOR AND REPLACE WITH WINDOW TO MATCH EXISTING ADJACENT WINDOWS
MEN'S SHOWER 111
MEN'S TOILET 110
WOMEN'S SHOWER 116
WOMEN'S TOILET 115
MEN'S 109
175 S.F.
LOCKERS
3'-0" ARCHED OPENING
MEN'S VESTIBULE 108
SHELF WITH HANGING ROD
SEVEN WOOD SHELVES
CHECK-IN
CUBIES 103
SHOES 104
WATING ROOM 101
692 S.F.
WOMEN'S VESTIBULE 113
3'-0" ARCHED OPENING
LOCKERS
394 S.F.
LADIES' 114
DRESSING 118
H/C DRESSING 119
H/C TOILET 117
TUB
TUB ROOM 121
150 S.F.
GYPSUM BOARD ARCH
FIVE WOOD SHELVES
LINEN CLOSET 143
E2 133
106 S.F.
107 S.F.
E1 132
292 S.F.
CORRIDOR 139
CLOSET 142
E3 140
97 S.F.
TUB 141
97 S.F.
175 S.F.
DUCT 138
133 S.F.
288 S.F.
CORRIDOR 112
92 S.F.
92 S.F.
M4 130
M3 131
CORRIDOR 134
95 S.F.
M2 135
M1 136
409 S.F.
QUIET ROOM 122
159 S.F.
RETAIL 105
FIVE WOOD SHELVES
RETAIN 102
111 S.F.
OFFICE 106
RAIL 124
304 S.F.
FIVE TILE SHELVES
W/H 107
GLASS SHELVES W/ ACCENT LIGHT
95 S.F.
VICHY 127
PREP 128
268 S.F.
CORRIDOR 125
ADJACENT LEASE SPACE
REMOVE EXISTING DOOR AND PATCH OPENING TO MATCH EXISTING ADJACENT FINISH