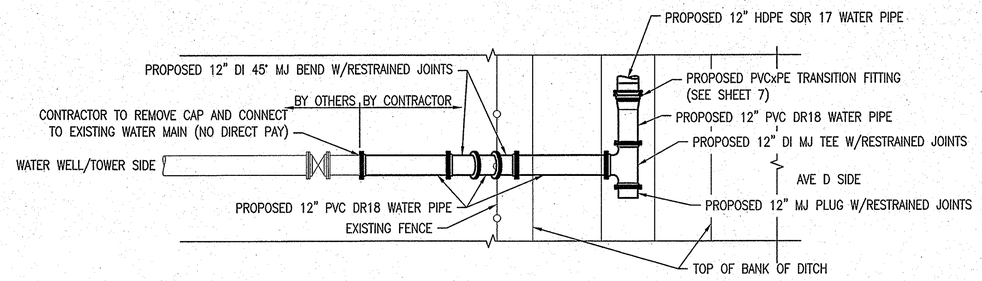

WATER WELL/TOWER SITE TIE-IN PLAN

SCALE: 1/4"=1'-0"

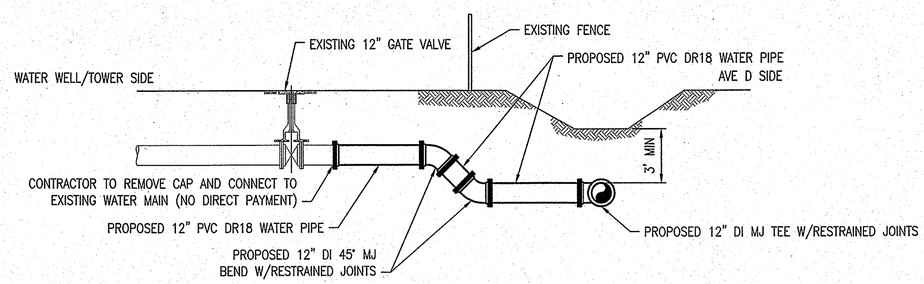

WATERWELL/TOWER SITE TIE-IN SECTION

SCALE: 1/4"=1'-0"

DESIGNED	OJB
DRAWN	
CHECKED	RPG
DATE	

NO.	DATE	DESCRIPTION	BY

OWNER: TOWN OF PEARL RIVER

PROJECT: POTABLE WATER IMPROVEMENTS
AWG DEVELOPMENT
PEARL RIVER, LOUISIANA

PROJECT: 1120

FILENAME: S:\Yr 2011\1120\30\1120-AVENUE D WATER MAIN.dwg TAB NAME: 4

SCALE CONVERSION
0 1 2 3 4
SCALE: AS NOTED

Environmental Engineering Services, Inc.
CONSULTING ENGINEERS
610 BELLE TERRE BLVD.
LAPLACE, LA 70068
PHONE (985) 653-0185
FAX (985) 653-0182

AVE D WATER MAIN TIE-IN DETAILS

This drawing and design is the property of E.E.S., Inc. It is furnished on the condition that it is not to be used, reproduced, or copied, in whole or part or used for information to others, without the express written consent of copyright of E.E.S., Inc. All copyright privileges granted by law are hereby specifically reserved.

SHEET: 4