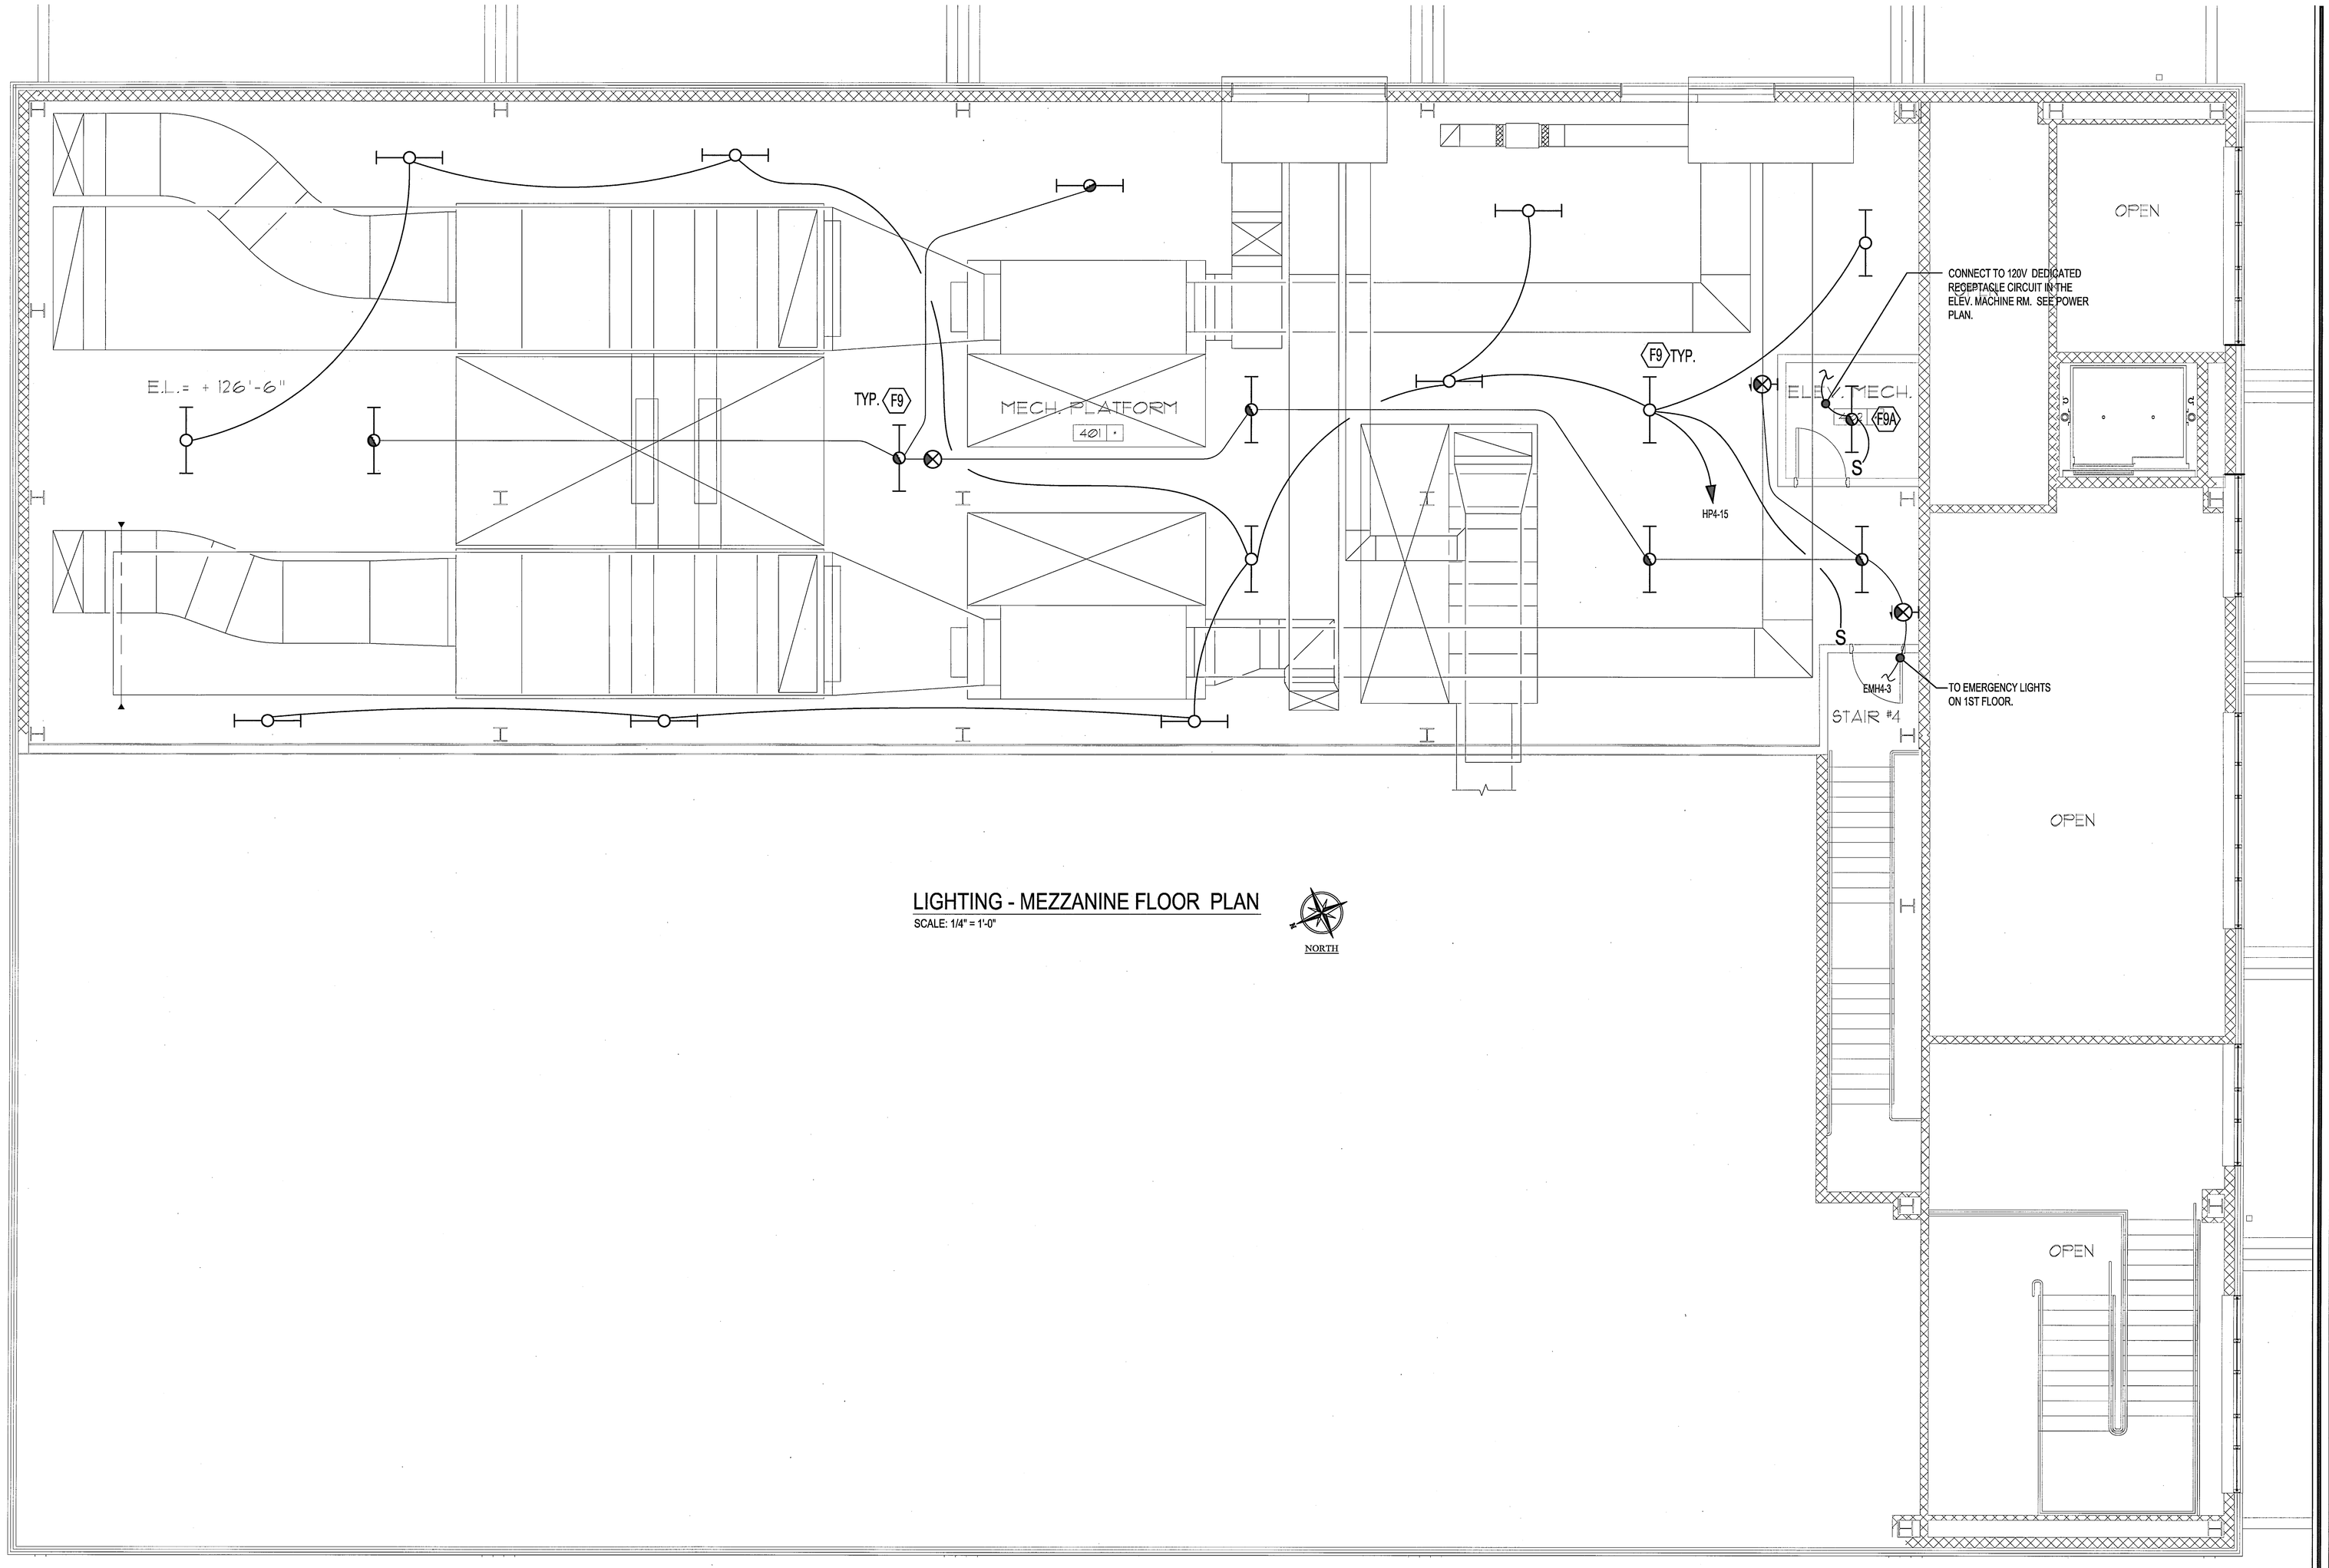

LIGHTING - MEZZANINE FLOOR PLAN

SCALE: 1/4" = 1'-0"

NORTH

ARCHITECT'S SEAL:

LACHIN ♦ OUBRÉ & Associates
ARCHITECTS PLANNERS
PROJECT MANAGERS
A PROFESSIONAL CORPORATION
3000 West Esplanade Ave. Suite 203, Metairie La. 70002
Ph: 504-835-8013 Fax: 504-835-8024

REVISION			
No.	DATE		DESCRIPTION
	04/10/2009	ESD/FONCT	SUBMISSION

ST. BERNARD PARISH SCHOOL BOARD
CHALMETTE ELEMENTARY SCHOOL

75 WEST CHALMETTE CIRCLE
CHALMETTE, LOUISIANA

DRAWING TITLE: LTG - MEZZANINE FLOOR PLAN

PROJECT No: 2805 B

CHECK BY:

DRAWN BY:

DATE: 04/10/09

SHEET No: -

E1.8

OF -- SHEET

S3E Klingemann

S3E Klingemann, Inc.
8001 Braddock Road
Suite 200
Springfield, Virginia 22151
Phone: (703) 978-0100
Fax: (703) 978-6038
www.S3E.com

S3EProject # 08188.01