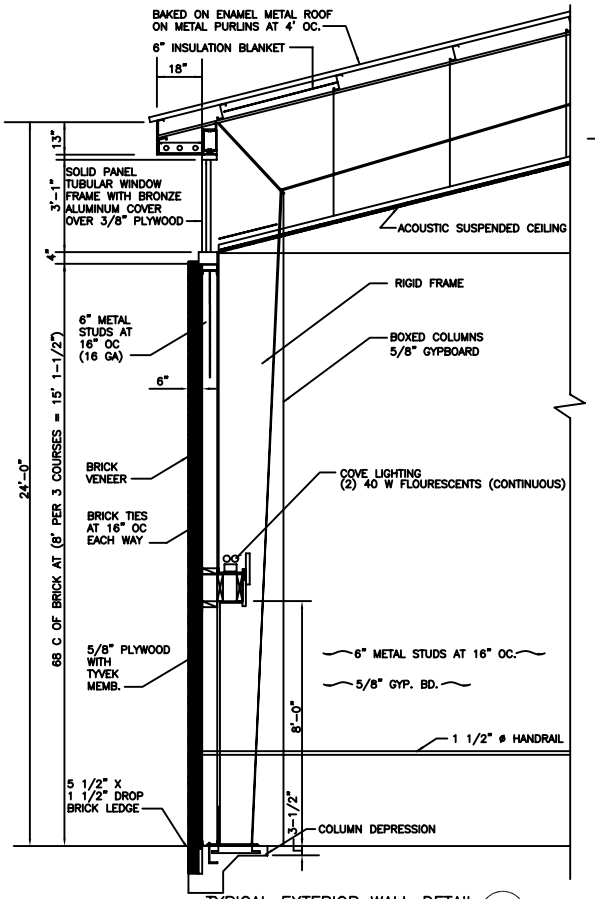

TYPICAL EXTERIOR WALL DETAIL F (A5 | A7)
SCALE: 1/2" = 1'-0"

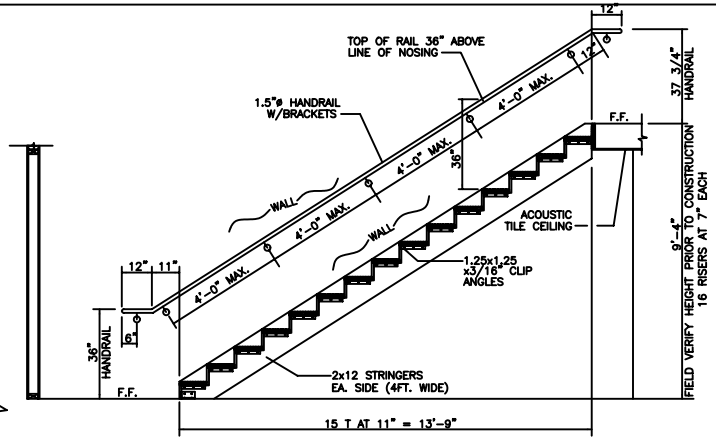

FOYER STAIR DETAIL A (A1 | A7)
SCALE: 1/2" = 1'-0"

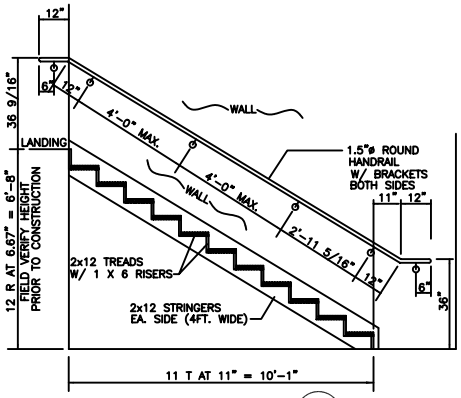

BAPT. STAIR DETAIL B (A1 | A7)
SCALE: 1/2" = 1'-0"

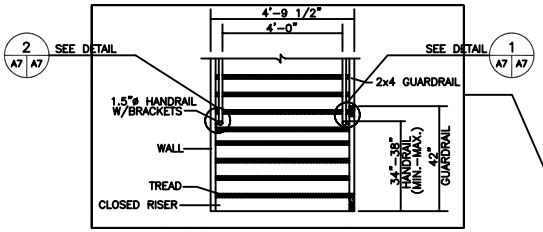

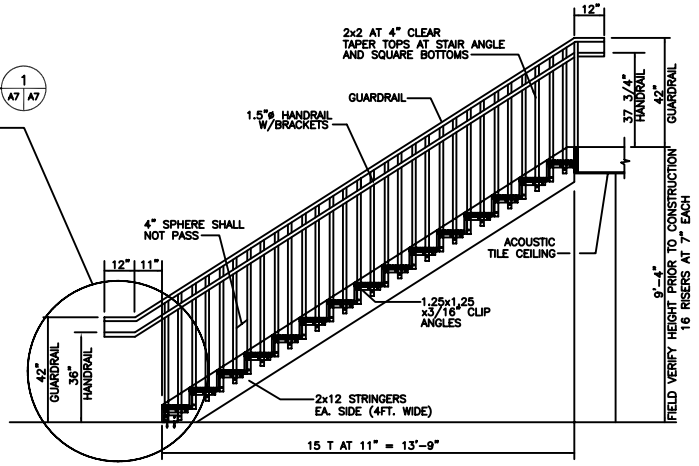

FOYER STAIR DETAIL C (A1 | A7)
SCALE: 1/2" = 1'-0"

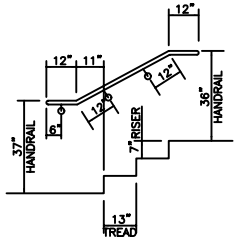

PLATFORM STAIR DETAIL 3 (A1 | A7)
N.T.S.

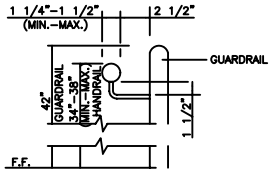

GUARDRAIL WITH HANDRAIL DETAIL 1 (A7 | A7)
N.T.S.

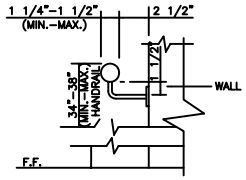

HANDRAIL DETAIL 2 (A7 | A7)
N.T.S.

REVISED: 04-05-06
REVISED: 08-18-05

SECTIONS

STARLIGHT BAPTIST CHURCH
2100 SECOND STREET
SLIDELL, LOUISIANA

NEW SANCTUARY

DAMMON ENGINEERING, INC.
1095 FLORIDA AVENUE 985-649-5832 SLIDELL, LA. 70458
DAMMONENGINEERING.COM

SCALE:AS NOTED
FILE:
JOB NO. 1495a
DATE:05-16-05
SHEET A-7
OF