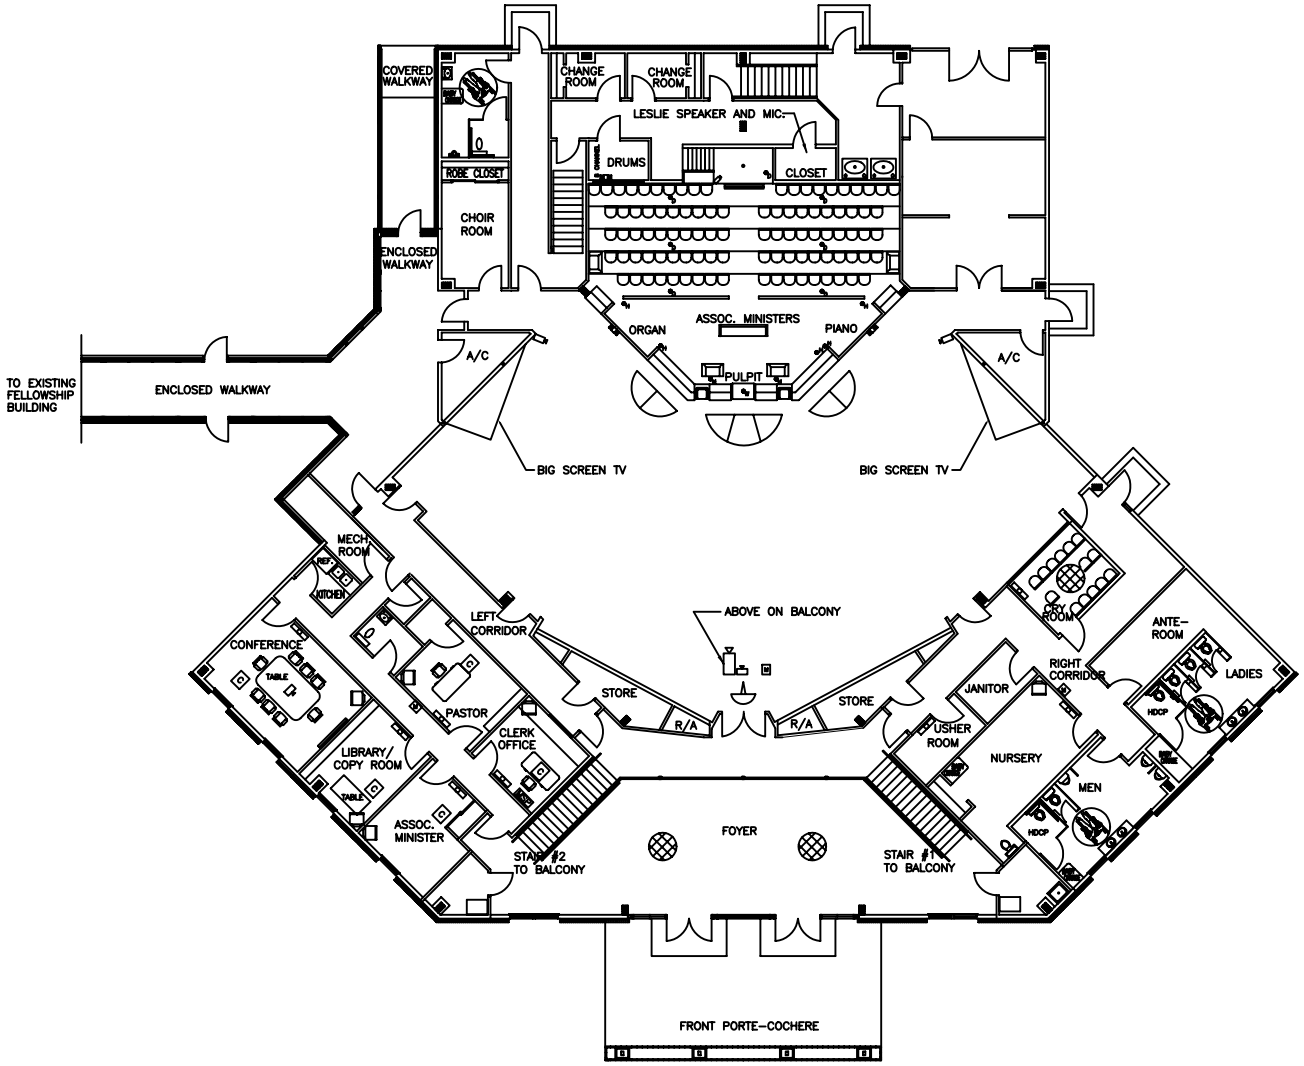

MEDIA DEVICES FLOOR PLAN
SCALE: 1/8"=1'-0"

MEDIA LEGEND

- MONITOR WITH VCR
- ELEVATED ORGAN SPEAKER
- INTERCOM
- M – MOTION DETECTOR
- DROP MICROPHONE
- HARD WIRED MICROPHONE
- WIRELESS MICROPHONE
- MICROPHONE JACK
- CAMERA
- PROJECTOR
- DROP PROJECTION SCREEN
- FEEDBACK MONITOR
- SPEAKER
- MAIN SPEAKERS FROM CEILING
- MSP – MASTER SECURITY PANEL
- C – COMPUTER LOCATION (WIRELESS)
- ANTENNA FOR WIRELESS (A/V STATION IN BALCONY HARDWIRE)

REVISED: 08-18-05

MEDIA DEVICES FLOOR PLAN

STARLIGHT BAPTIST CHURCH
2100 SECOND STREET
SLIDELL, LOUISIANA

NEW SANCTUARY

DAMMON ENGINEERING, INC.
1095 FLORIDA AVENUE 985-649-5832 SLIDELL, LA. 70458
DAMMONENGINEERING.COM

SCALE:AS NOTED
FILE:
JOB NO. 1495a
DATE:05-16-05
SHEET
A-9
OF