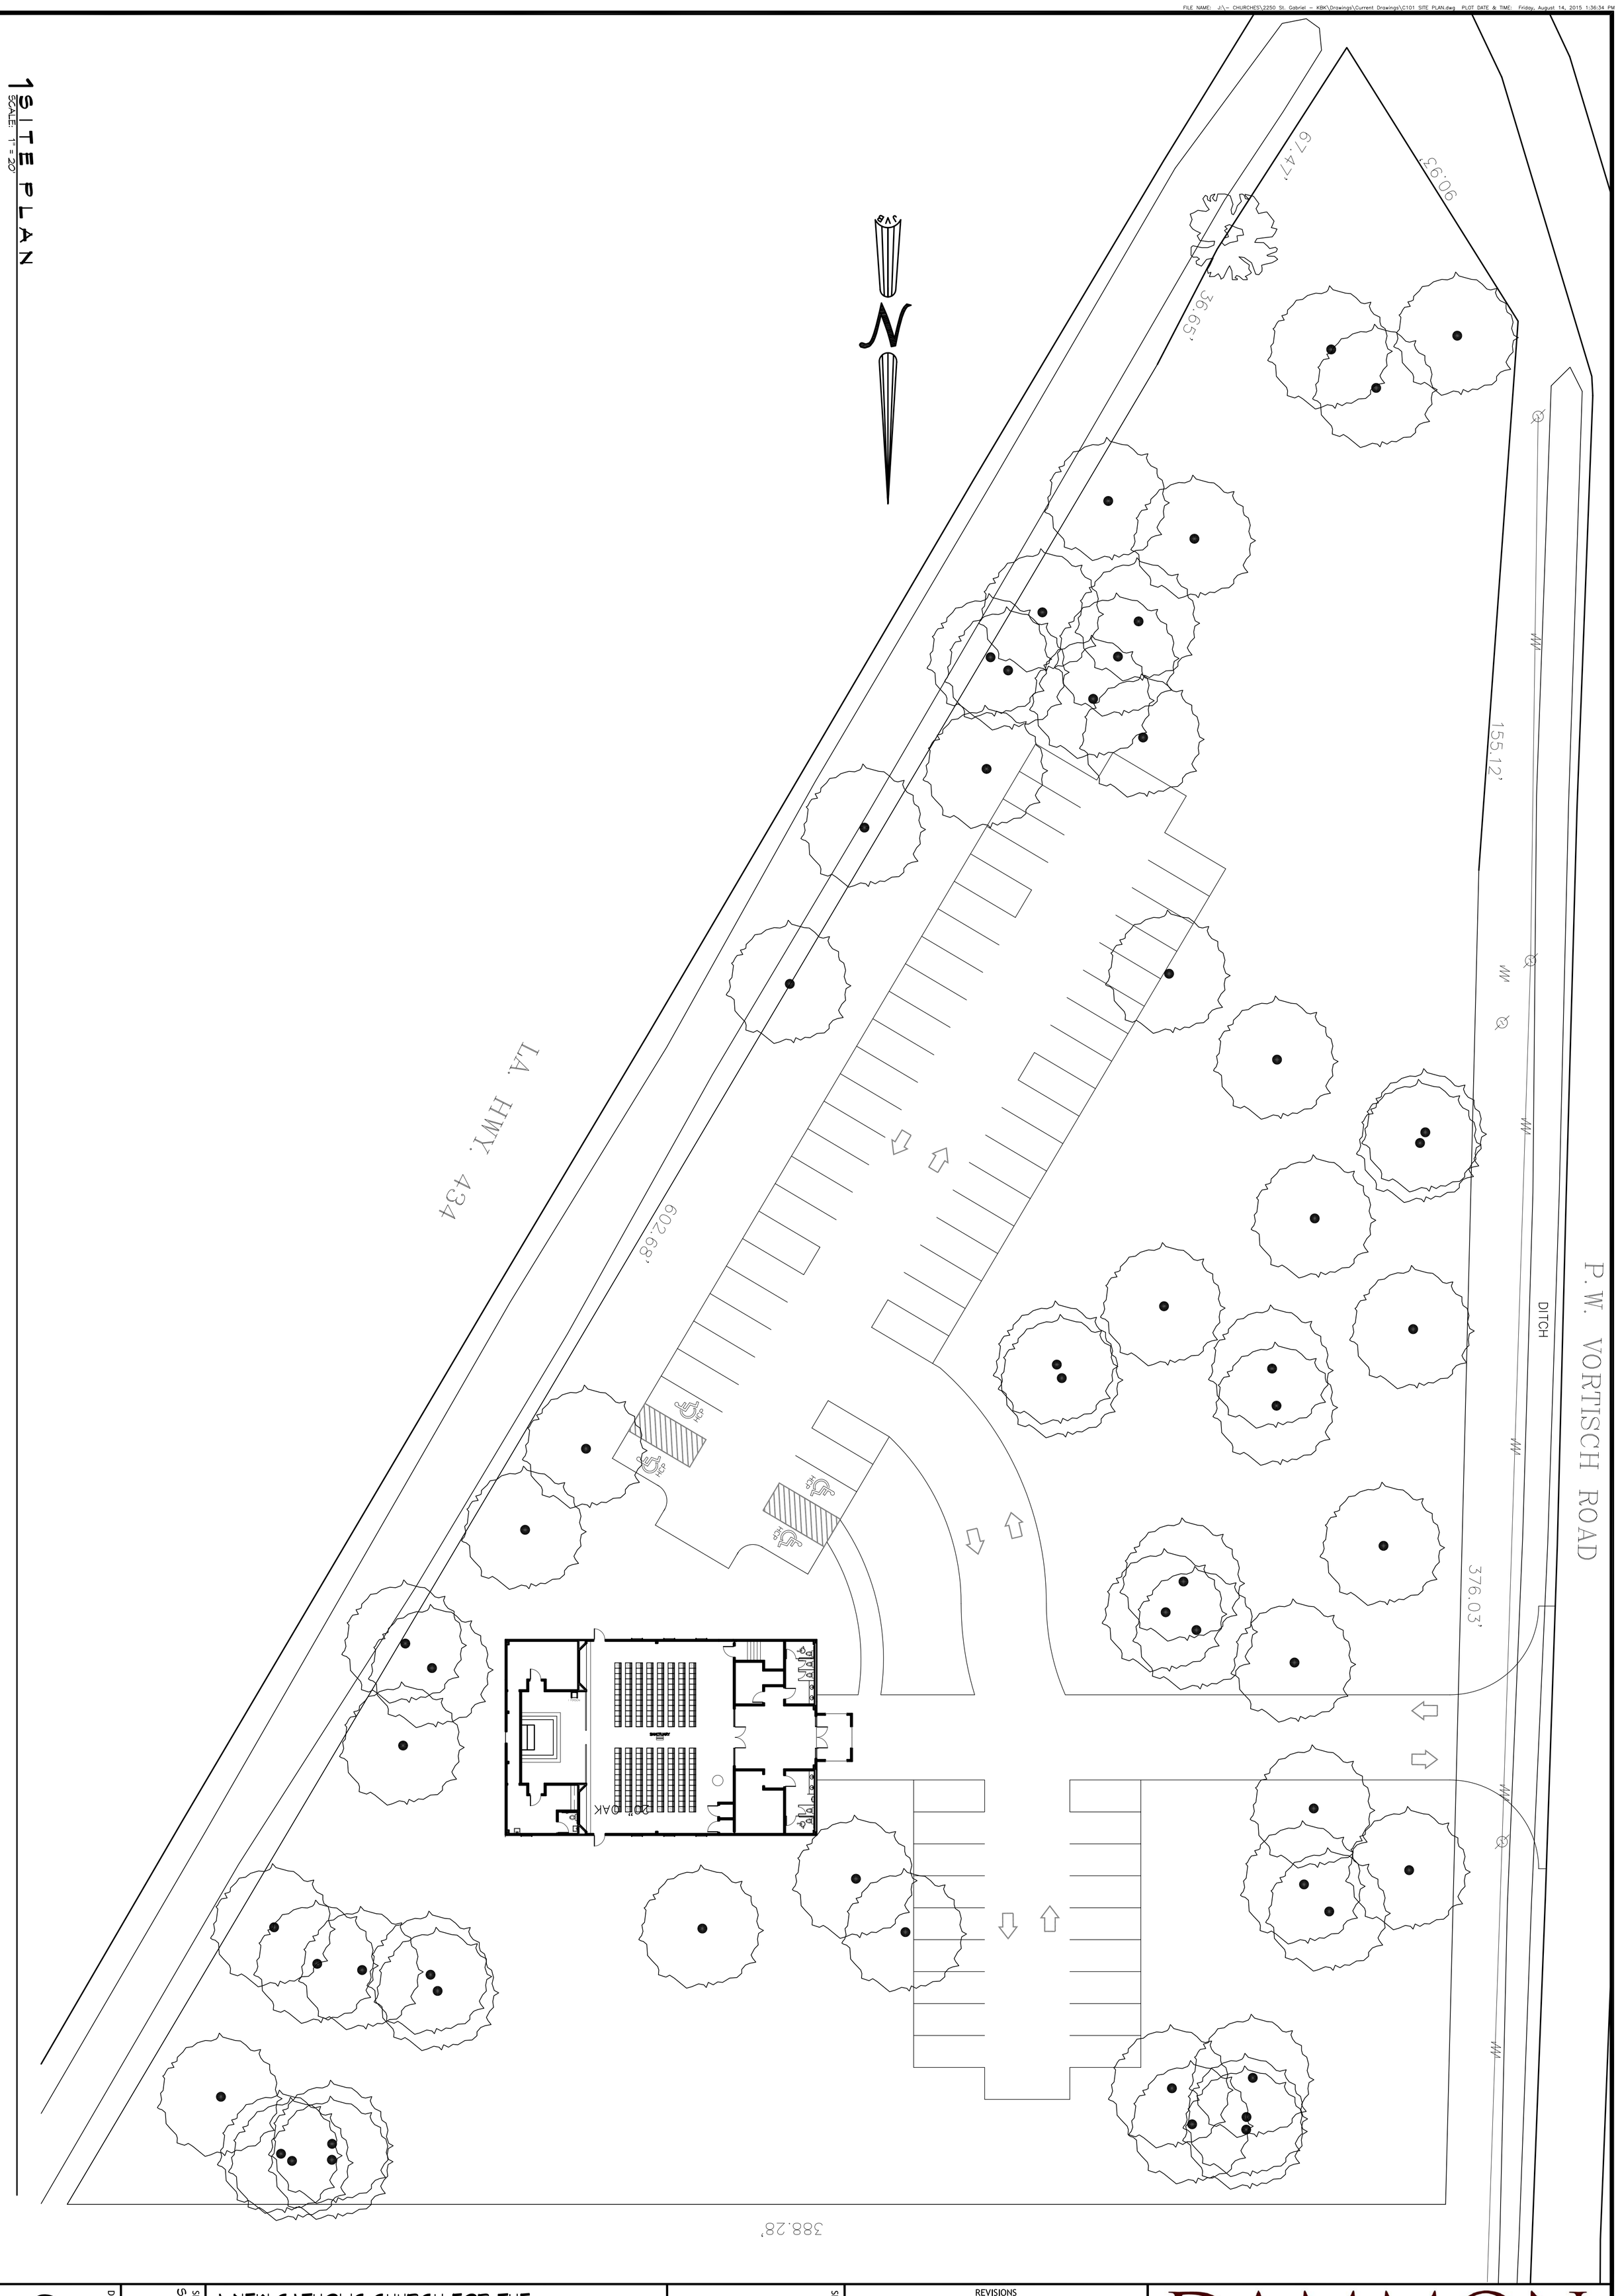

1 SITE PLAN

SCALE: 1" = 20'

A NEW CATHOLIC CHURCH FOR THE

ARCHDIOCESE OF NEW ORLEANS

LACOMBE, LOUISIANA

JOB No:	2250	DATE:	JULY 2015
DRAWN BY:	JTL	CHECKED BY:	CKD

The above drawings and specifications, designs and arrangements represented thereby are and shall remain the property of Dammon Engineering, and no part thereof shall be copied, disclosed to others, or used in connection with any work or project other than the specific project for which the have been prepared and developed without written consent of Dammon Engineering. Visual contact with these drawings or specifications shall constitute conclusive evidence of acceptance of these restrictions.

SEAL:

REVISIONS

#	DESCRIPTION	DATE

DAMMON ENGINEERING, INC.
Architects & Engineers
Chief Architect: Kevin J. Kinchen, NCARB
Chief Engineer: Brian Mistich, PE
554 Old Spanish Trail
Slidell, LA 70458
www.dammonengineering.com
info@dammonengineering.com
PH: 985.649.5832
F: 985.641.5950

SHEET No: 00 of #

DRAWING NUMBER: C101

SHEET TITLE: SITE PLAN