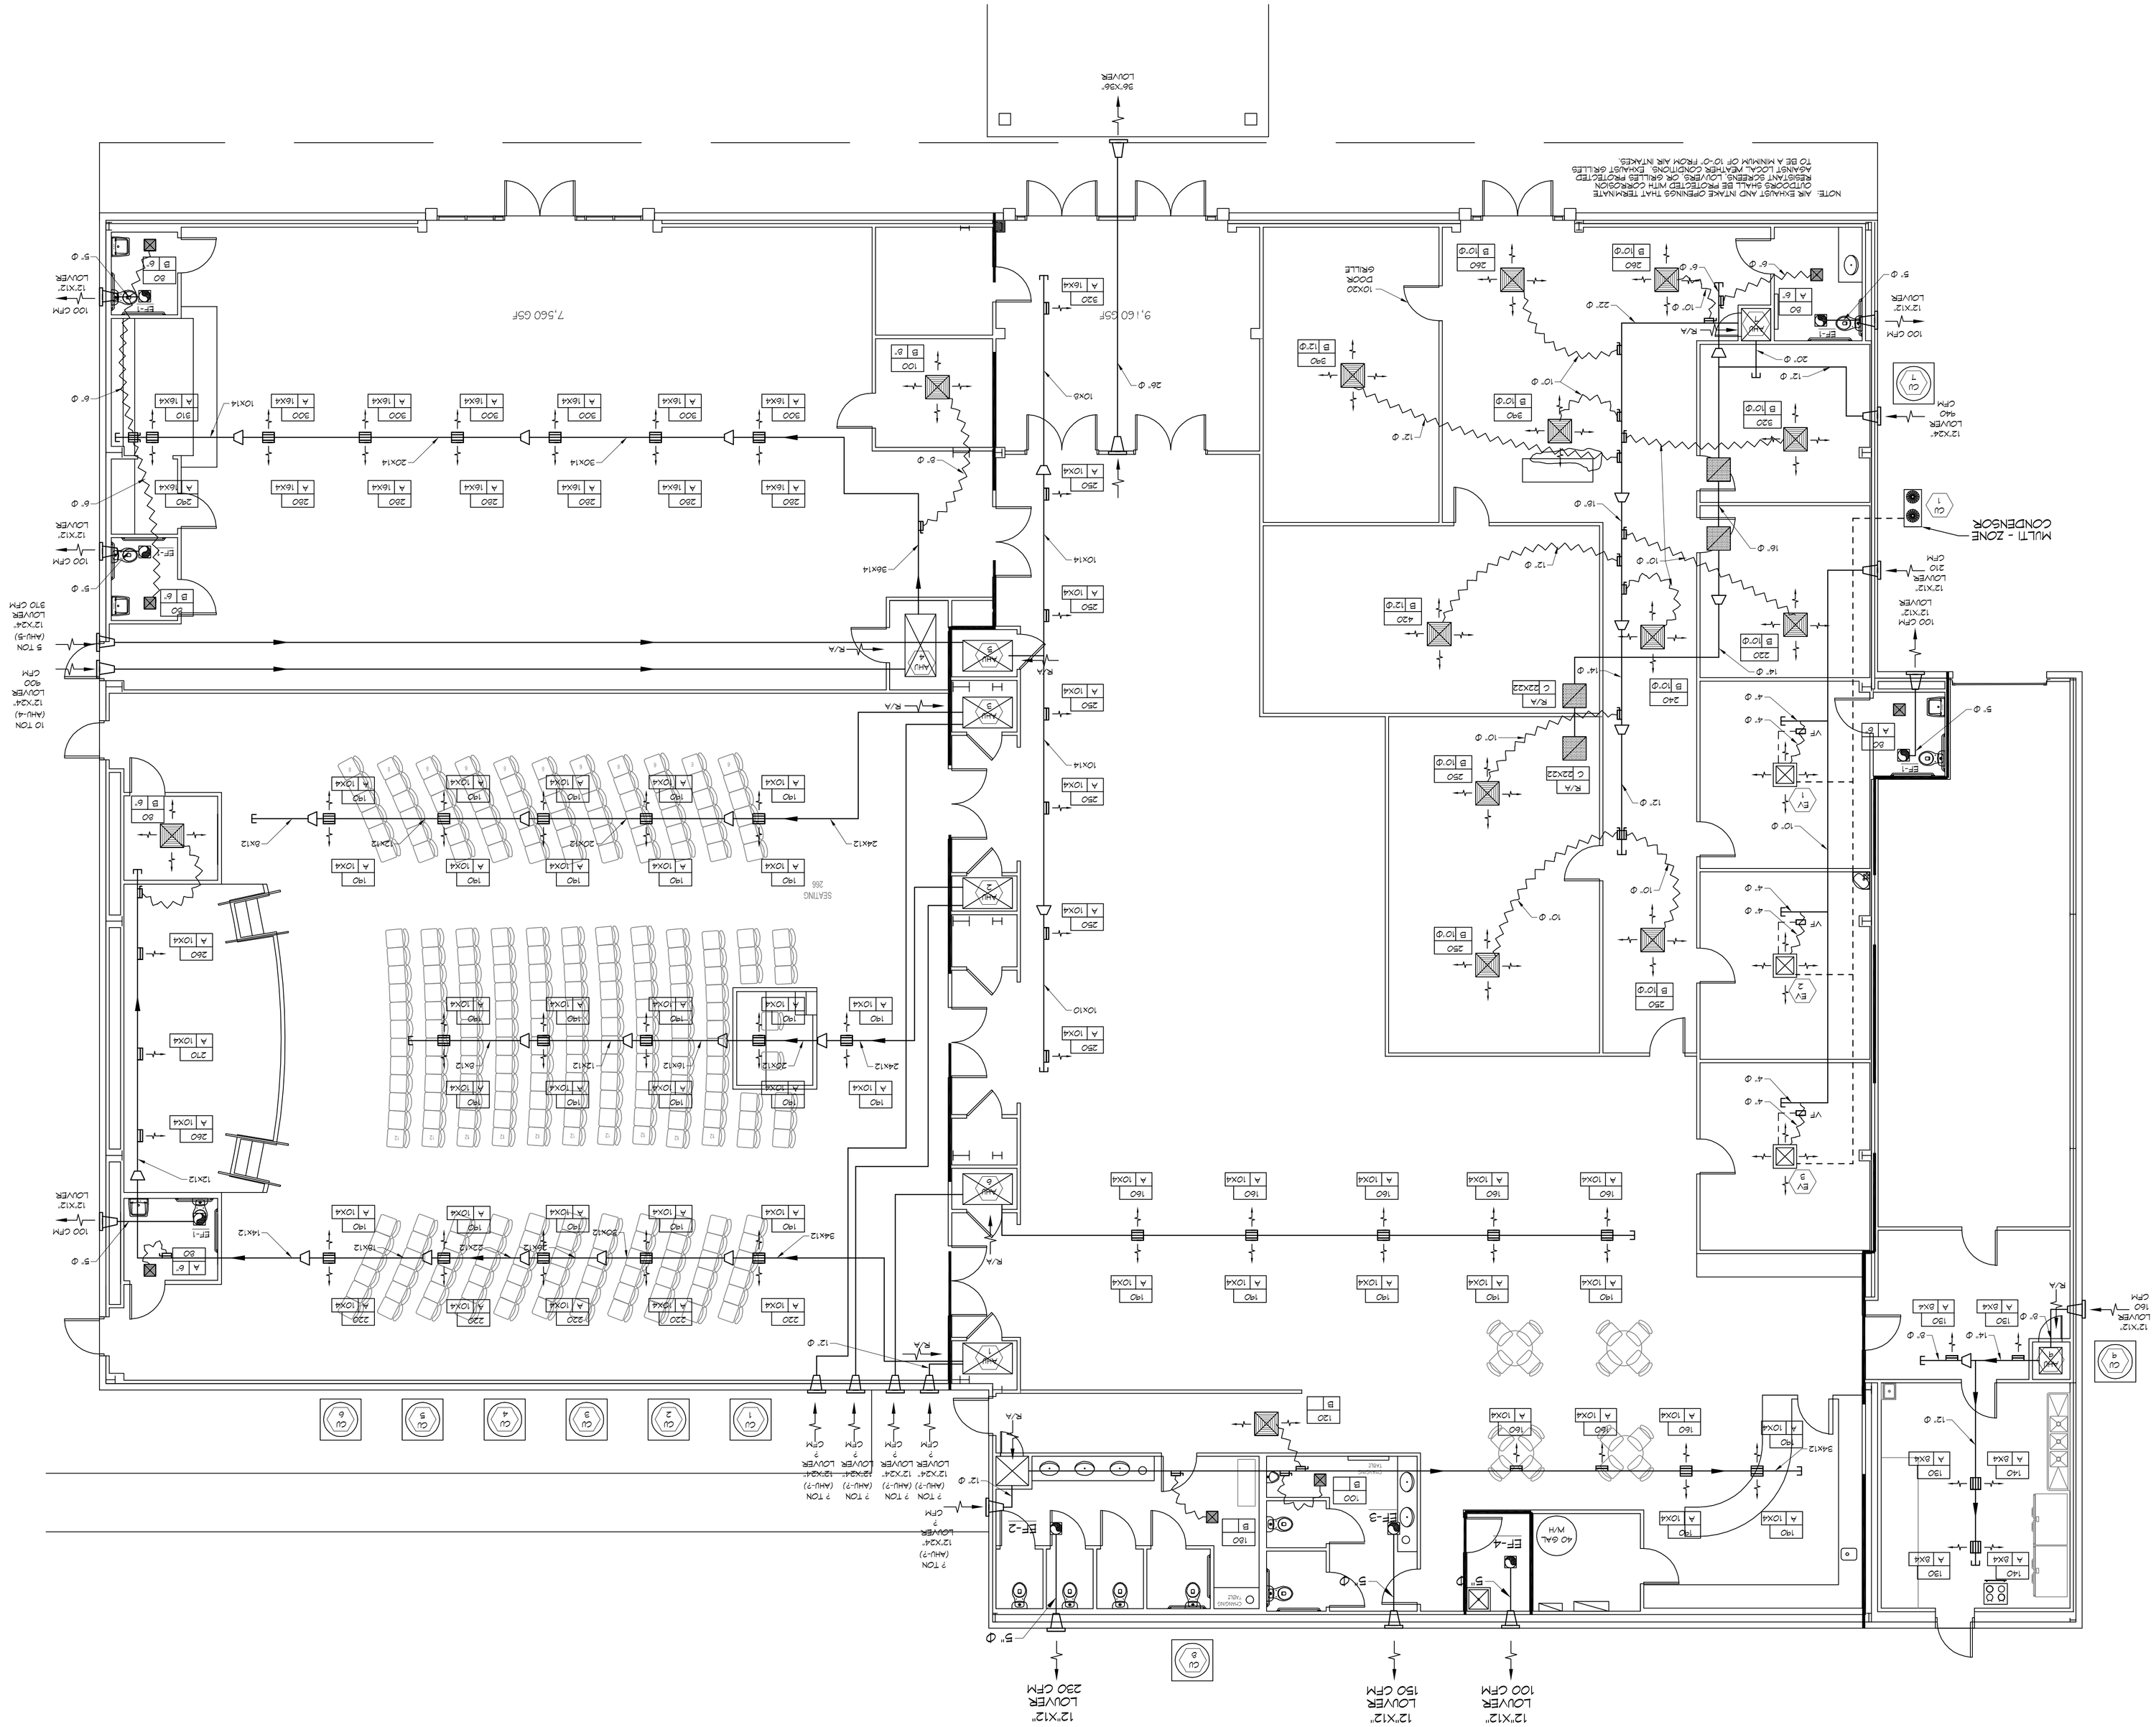
NOTE: ALL EXHAUST AND INTAKE OPENINGS THAT TERMINATE OUTDOORS SHALL BE PROTECTED WITH CORROSION RESISTANT SCREENS, LOUVERS OR GRILLES PROTECTED AGAINST LOCAL WEATHER CONDITIONS. EXHAUST GRILLES TO BE A MINIMUM OF 10'-0" FROM AIR INTAKES.
36"X36" LOUVER
9,160 GSF
7,560 GSF
SEATING 286
MULTI - ZONE CONDENSOR
12"X24" LOUVER 440 CFM
100 CFM 12"X12" LOUVER
12"X12" LOUVER 210 CFM
12"X12" LOUVER 160 CFM
10 TON (AHU-4) 12"X24" LOUVER 400 CFM
5 TON (AHU-5) 12"X24" LOUVER 310 CFM
7 TON (AHU-7) 12"X24" LOUVER 7 CFM
12"X12" LOUVER 230 CFM
12"X12" LOUVER 150 CFM
12"X12" LOUVER 100 CFM