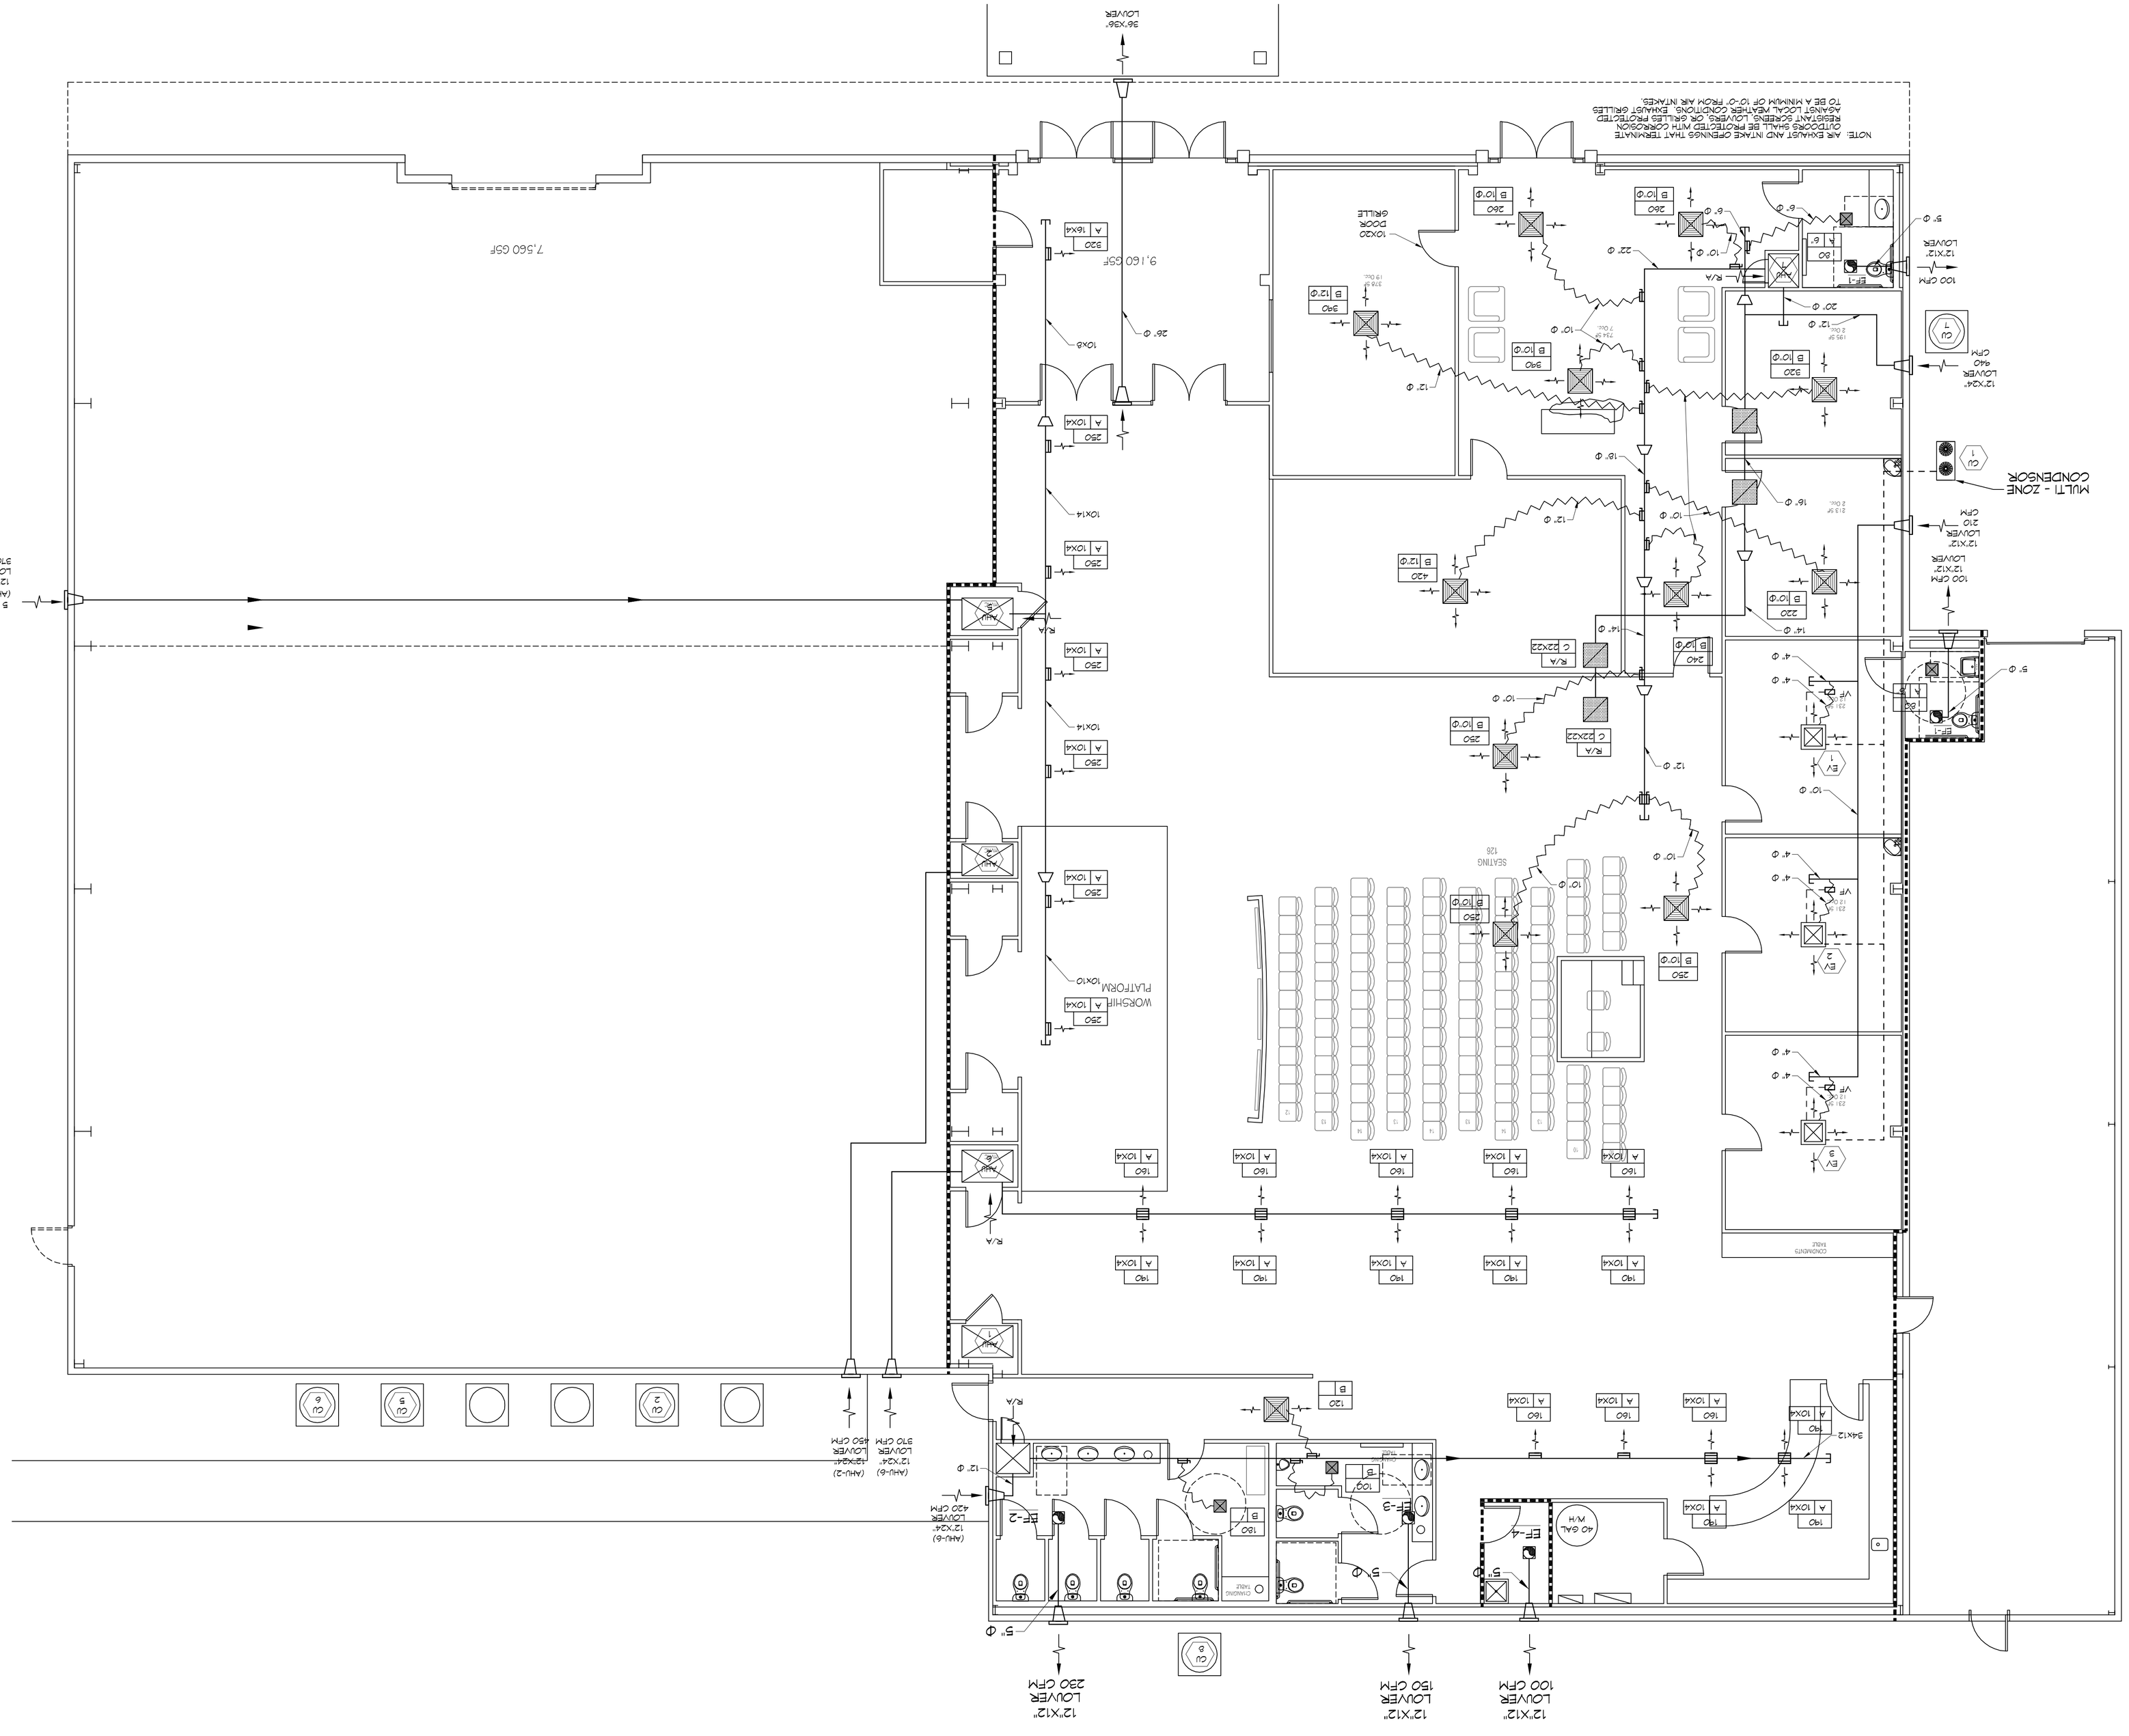
NOTE: AIR EXHAUST AND INTAKE OPENINGS THAT TERMINATE OUTDOORS SHALL BE PROTECTED WITH CORROSION RESISTANT SCREENS, LOUVERS, OR GRILLES PROTECTED AGAINST LOCAL WEATHER CONDITIONS. EXHAUST GRILLES TO BE A MINIMUM OF 10'-0" FROM AIR INTAKES.
36"X36" LOUVER
7,560 GSF
9,160 GSF
WORSHIP PLATFORM
SEATING 128
CONGREG. HALL
CONGREG. HALL
MULTI - ZONE CONDENSOR
5 TON (AHU-5) 12"X24" LOUVER 370 CFM
12"X12" LOUVER 230 CFM
12"X12" LOUVER 150 CFM
12"X12" LOUVER 100 CFM
(AHU-6) 12"X24" LOUVER 420 CFM
(AHU-6) 12"X24" LOUVER 370 CFM
(AHU-2) 12"X24" LOUVER 450 CFM
12"X12" LOUVER 210 CFM
12"X12" LOUVER 100 CFM
12"X24" LOUVER 440 CFM
40 GAL. W/H