LEGEND

- PROPERTY LINE
- SETBACK
- NEW BUILDING OUTLINE
- NEW 6'-0" WOODEN FENCE
- CONC. WASTE RECEPTACLE

LANDSCAPE LEGEND

- [illegible]
- [illegible]
- [illegible]
- [illegible]
- [illegible]
- [illegible]

NOTES:
1. [illegible]

face of curb

F R E M A U X A V E N U E

BRIDGE

face of curb

15' X 25' "SITE TRIANGLE" TYP

sidewalk

S00°56'13"E 10.66ft

EAST 128.00ft

CONCRETE DRIVE

SOUTH 190.05ft

NORTH 144.61ft

EXISTING LIMESTONE DRIVE

EXISTING GRAVEL

NEW METAL BUILDING

DRAINAGE CANAL
30'+/- R.O.W.

HANDICAP PARKING SIGN - (TYP)

"DETECTABLE WARNING" ON RAMP SURFACES CUT 1/4" DEEP GROOVES THAT ARE SPACED 1" TO 3" ON CENTER AND SCORED INTO CONCRETE. PAINT CONTRASTING COLOR. INSTALL HDCP SIGNS.

NEW 500 GALLON PER DAY CHLORINATED TREATMENT PLANT FIELD LOCATE

221.83ft

S12°25'59"W

N89°53'03"E 84.78ft

EXISTING LIMESTONE DRIVE

N01°48'50"W 74.74ft

7' OPAQUE FENCE SURROUNDING DUMPSTER PAD.

NORTH 130.80ft

S03°45'00"W 133.94ft

WEST 154.00ft

SITE PLAN
SCALE: 1"=20'-0"

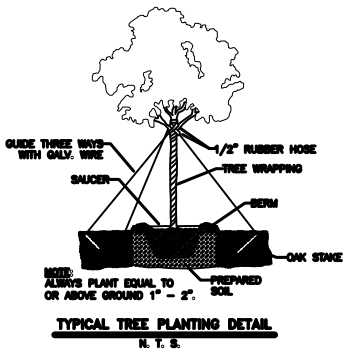

TYPICAL TREE PLANTING DETAIL
N. T. S.

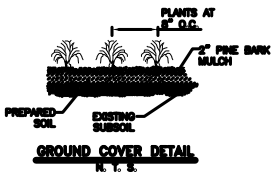

GROUND COVER DETAIL
N. T. S.

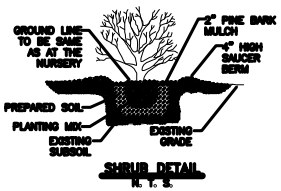

SHRUB DETAIL
N. T. S.

NOTE:
SIGNAGE SHALL COMPLY WITH SIGNAGE GUIDELINES

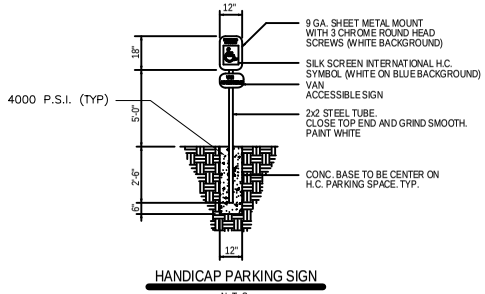

HANDICAP PARKING SIGN
N.T.S.

SITE PLAN & LANDSCAPING

PARISH CAB
1189 FREMAUX AVENUE
SLIDELL, LA

PARISH CAB

DAMMON ENGINEERING, INC.
1065 FLORIDA AVENUE 985-649-5855 SLIDELL, LA. 70458
DAMMONENGINEERING@BELLSOUTH.NET

SCALE: 1"=20'
FILE:
JOB NO. 1847
DATE: 3-16-07
SHEET C-2
OF