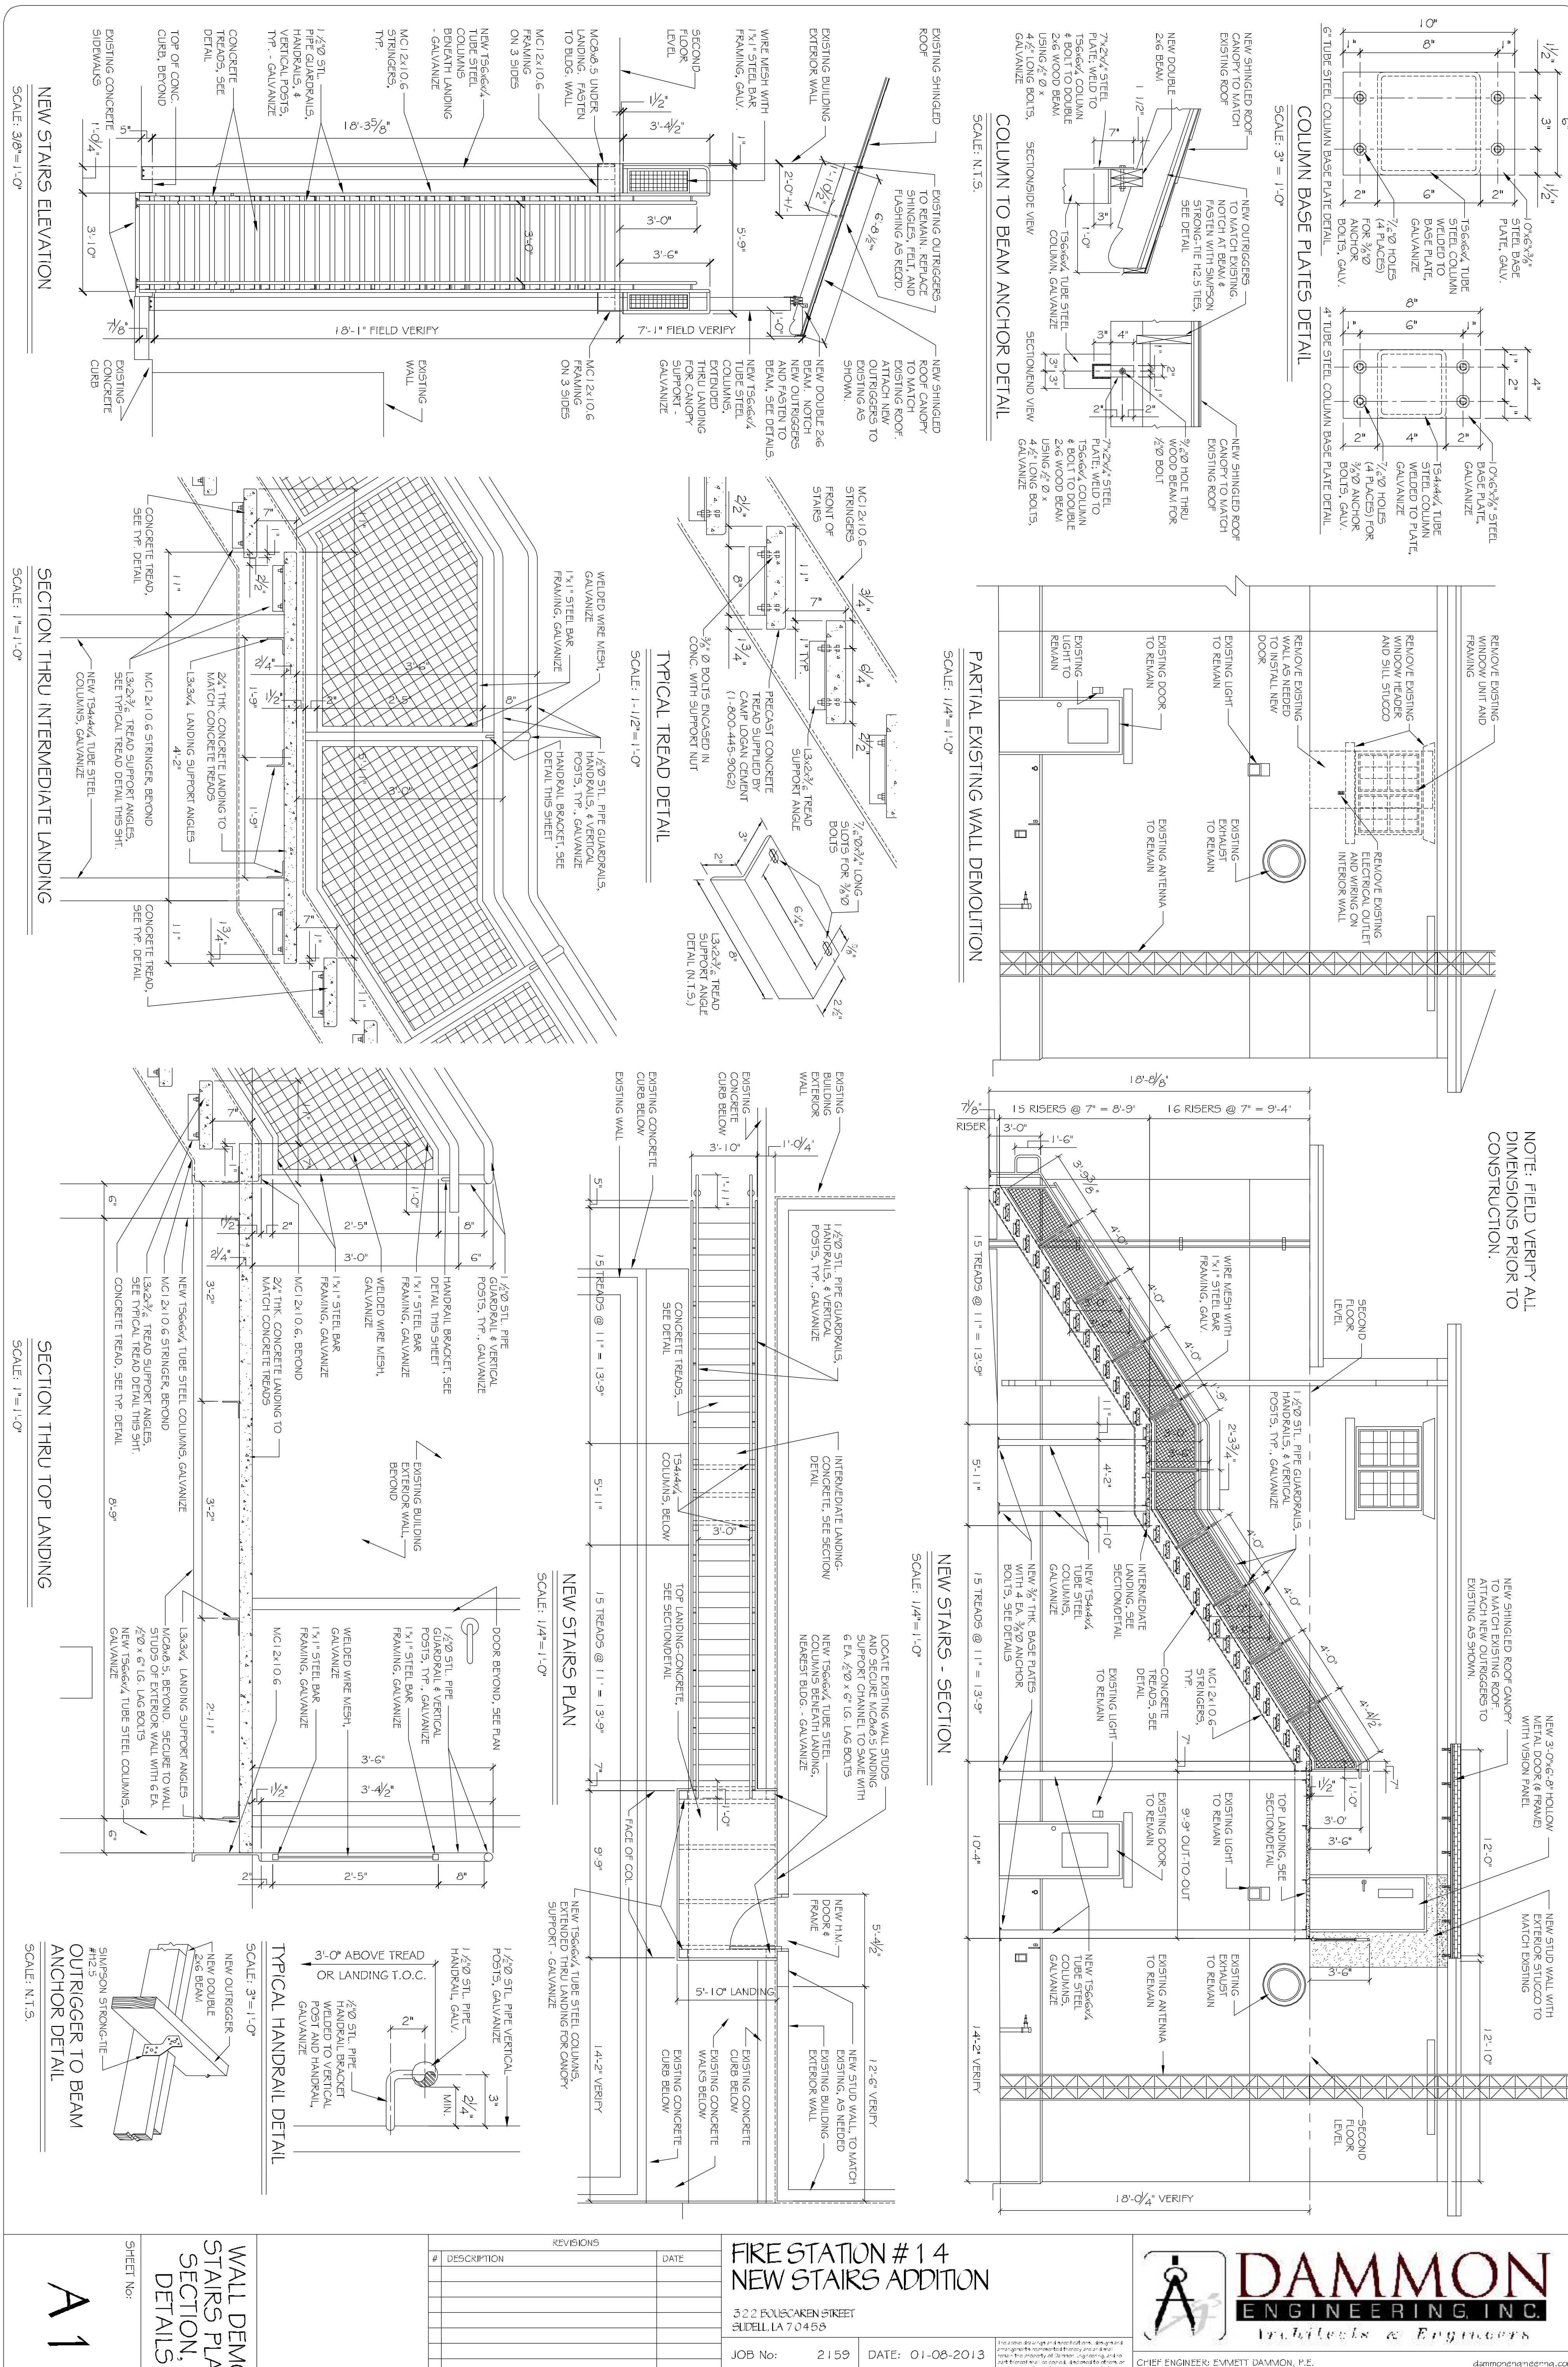

SHEET No:	WALL DEMO; STAIRS PLAN, SECTION, & DETAILS
A1 OF	

REVISIONS

#	DESCRIPTION	DATE

FIRE STATION # 14
NEW STAIRS ADDITION

322 BOUSCAREN STREET
SLIDELL, LA 70458

JOB No: 2159	DATE: 01-08-2013
DRAWN BY: JTL	CHECKED BY:

These above drawings and specifications, designs and arrangements represented thereby are and shall remain the property of Dammon Engineering, and no part thereof shall be copied, disclosed to others, or used in connection with any work or project other than the specific project for which they have been prepared and developed without written consent of Dammon Engineering. Visual contact with these drawings or specifications shall constitute conclusive evidence of acceptance of these restrictions.

DAMMON ENGINEERING, INC.
Architects & Engineers

CHIEF ENGINEER: EMMETT DAMMON, P.E.
CHIEF ARCHITECT: KEVIN KINCHEN
554 OLD SPANISH TRAIL
SLIDELL, LA 70458
dammonengineering.com
dammoneng@bellsouth.net
PHONE: 985-649-5832
FAX: 985-641-5950