DATE: 03/10/03
TIME: 10:05
22 MACHINE - 0218ADM22.
SCAL

UPON ACCEPTANCE OF THIS DRAWING OR OTHER DATA OR ANY ELECTRONIC MEDIA GENERATED AND PROVIDED BY PRIEST ENGINEERING, INC. THE RECIPIENT COVENANTS AND AGREES THAT ALL SUCH DRAWINGS AND DATA ARE INSTRUMENTS OF SERVICE AND BELONG TO PRIEST ENGINEERING, INC. THESE FILES ARE TRANSMITTED WITHOUT WARRANTY AS TO THEIR ACCURACY OR SUITABILITY FOR THE PURPOSE TO WHICH THE RECIPIENT INTENDS TO USE THEM. THE RECIPIENT AGREES TO WAIVE ALL CLAIMS AGAINST PRIEST ENGINEERING, INC. RESULTING IN ANY WAY FROM ANY UNAUTHORIZED CHANGES OR REUSE OF THE DRAWINGS OF DATA. IN ADDITION, THE RECIPIENT AGREES, TO THE FULLEST EXTENT PERMITTED BY LAW, TO INDEMNIFY AND HOLD PRIEST ENGINEERING, INC. HARMLESS FROM ANY DAMAGE, LIABILITY OR COST, INCLUDING ATTORNEY'S FEES AND COST OF DEFENSE, ARISING FROM ANY CHANGES OR REUSE OF FILE(s) THESE DRAWINGS SHALL NOT BE USED OR COPIED FOR ANY OTHER PROJECT. ALL TERMS AND CONDITIONS CONTAINED HEREIN ARE AGREED TO AND ACCEPTED AS A CONDITION OF RECEIPT OF THESE DOCUMENTS, DRAWINGS, AND/OR ELECTRONIC FILES. ALL INFORMATION CONTAINED HEREIN IS THE PROPERTY OF PRIEST ENGINEERING, INC.

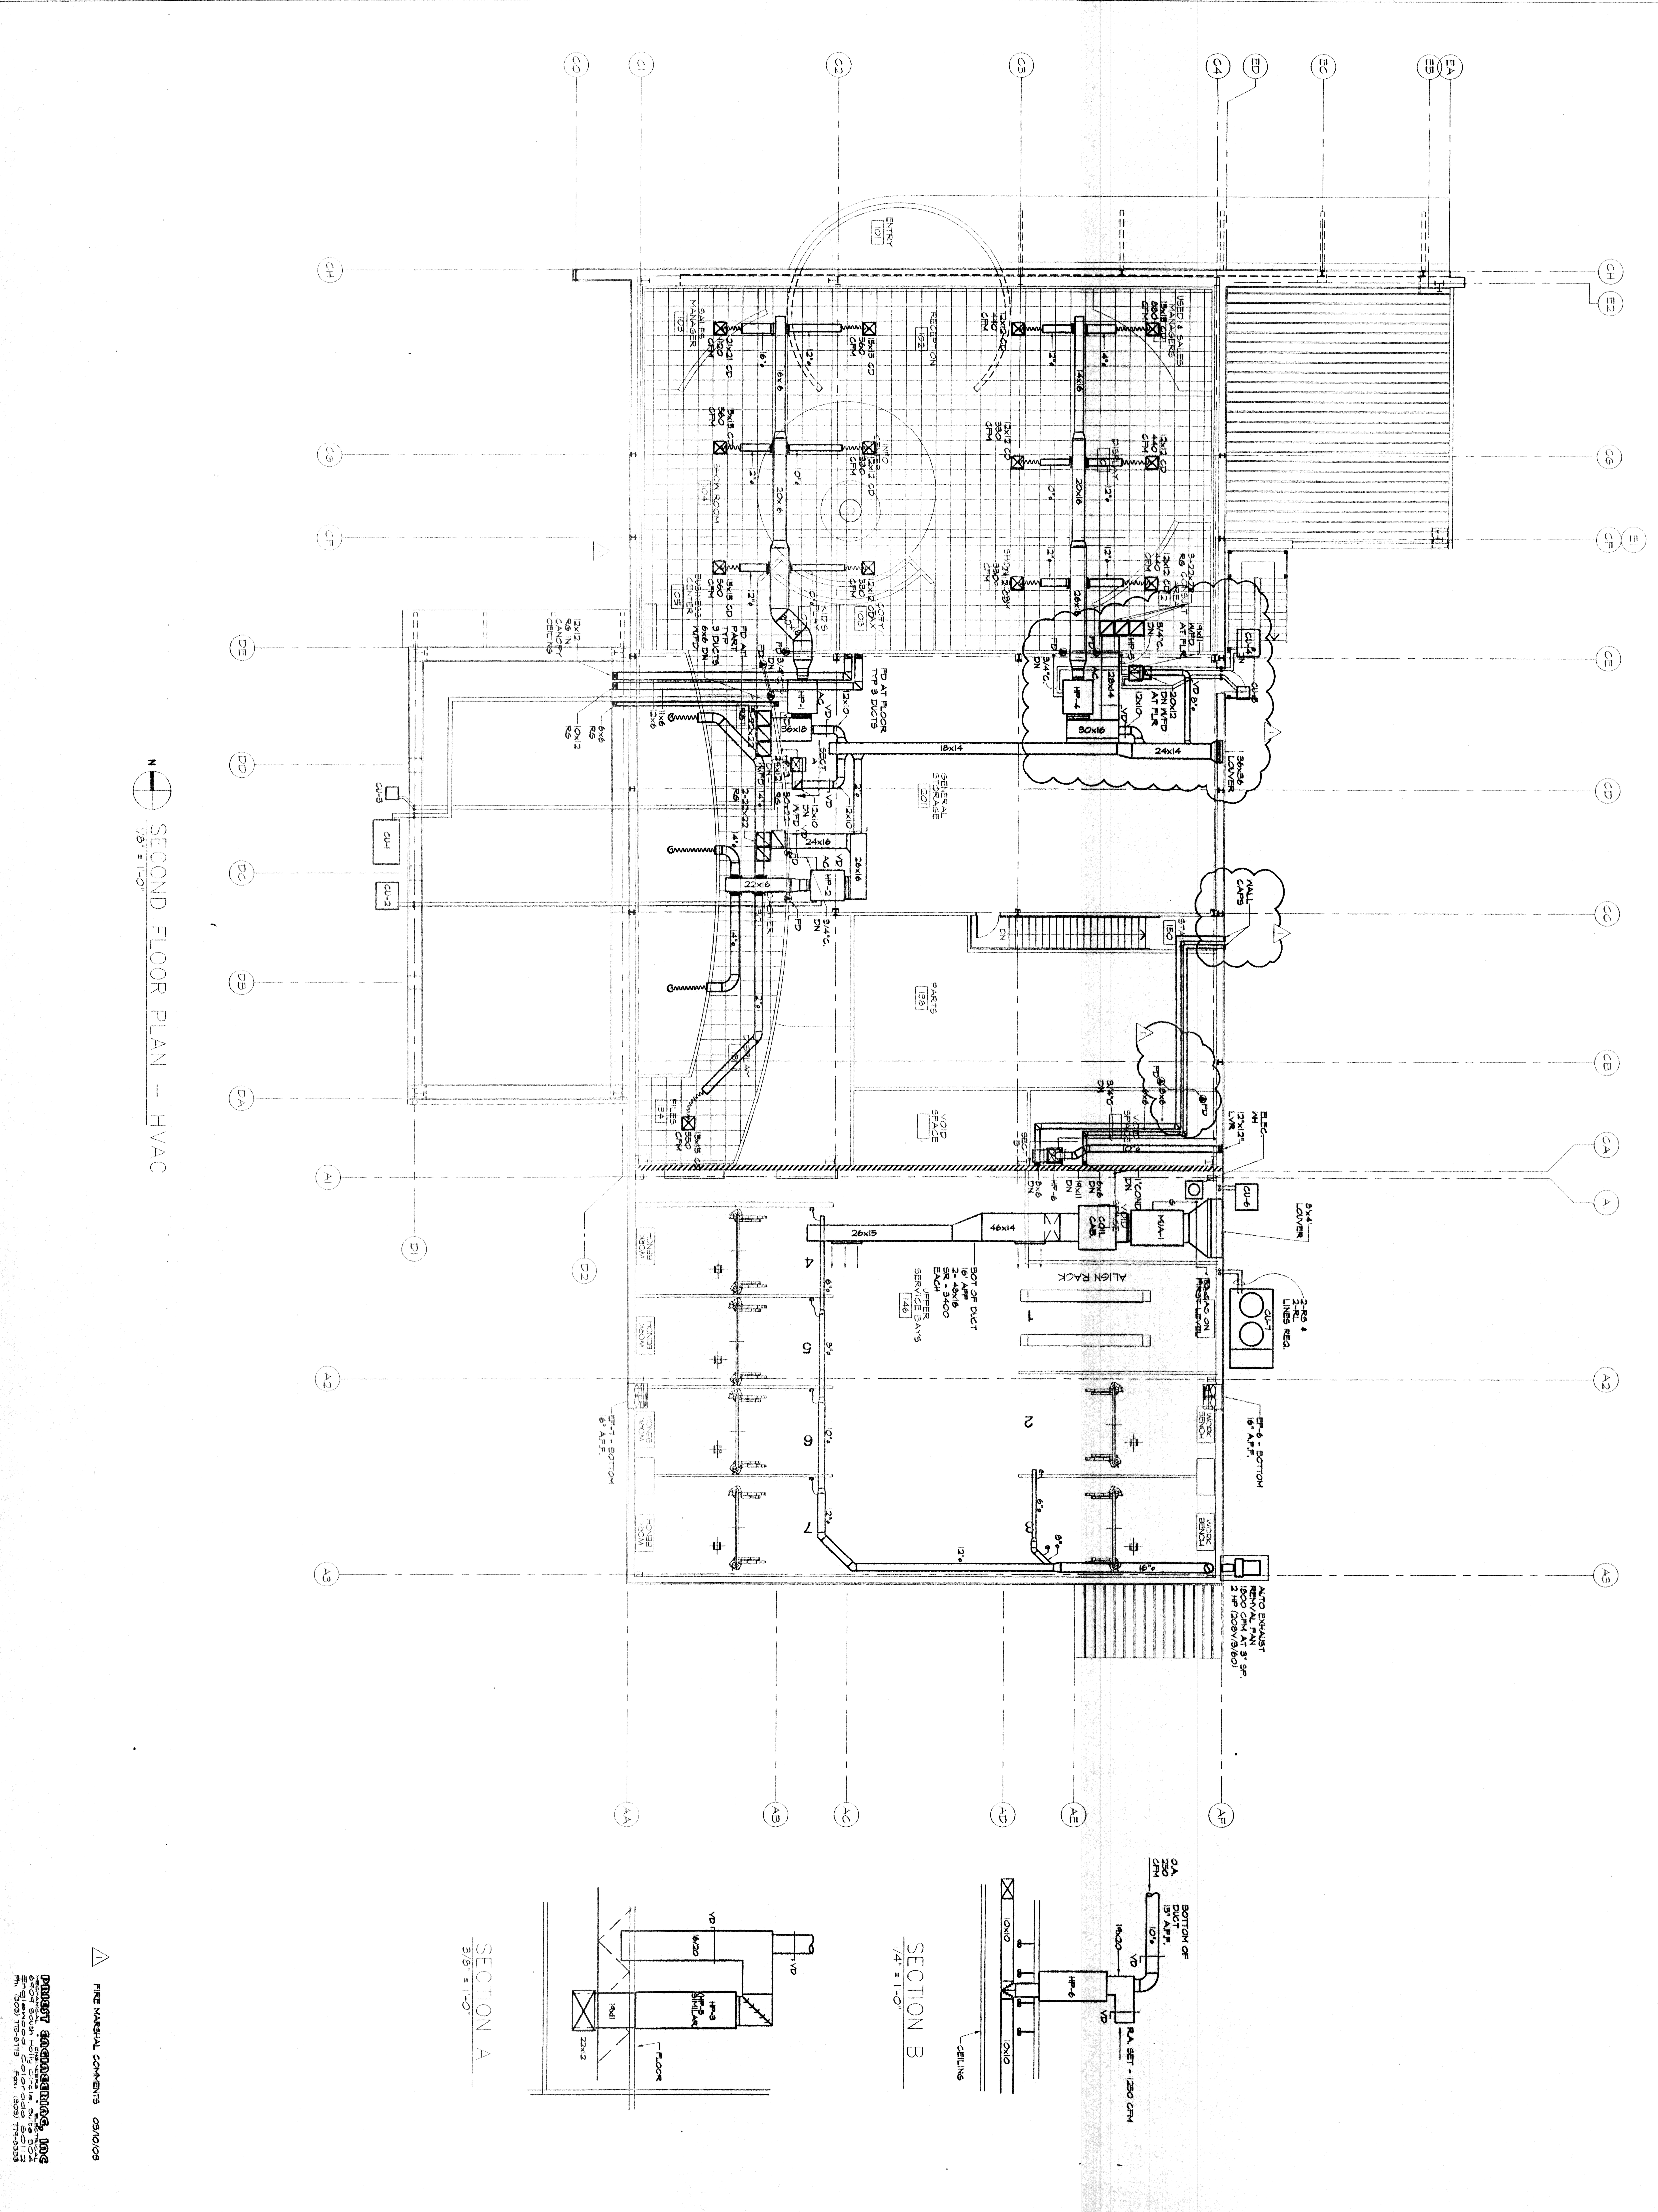

DATE:	2/10/03
DRAWN BY:	AC
SCALE:	AS NOTED
JOB NUMBER:	2002.1
DRAWING TITLE:	SECOND FLOOR PLAN

M2.2

HONDA OF SLIDELL
NEW FACILITY
SLIDELL, LA.

THOMAS PARTNERSHIP
ARCHITECTURE-PLANNING
3000 SOUTH VINE STREET, DENVER, COLORADO 80210 PHONE (303) 589-7504 FAX (303) 691-9790