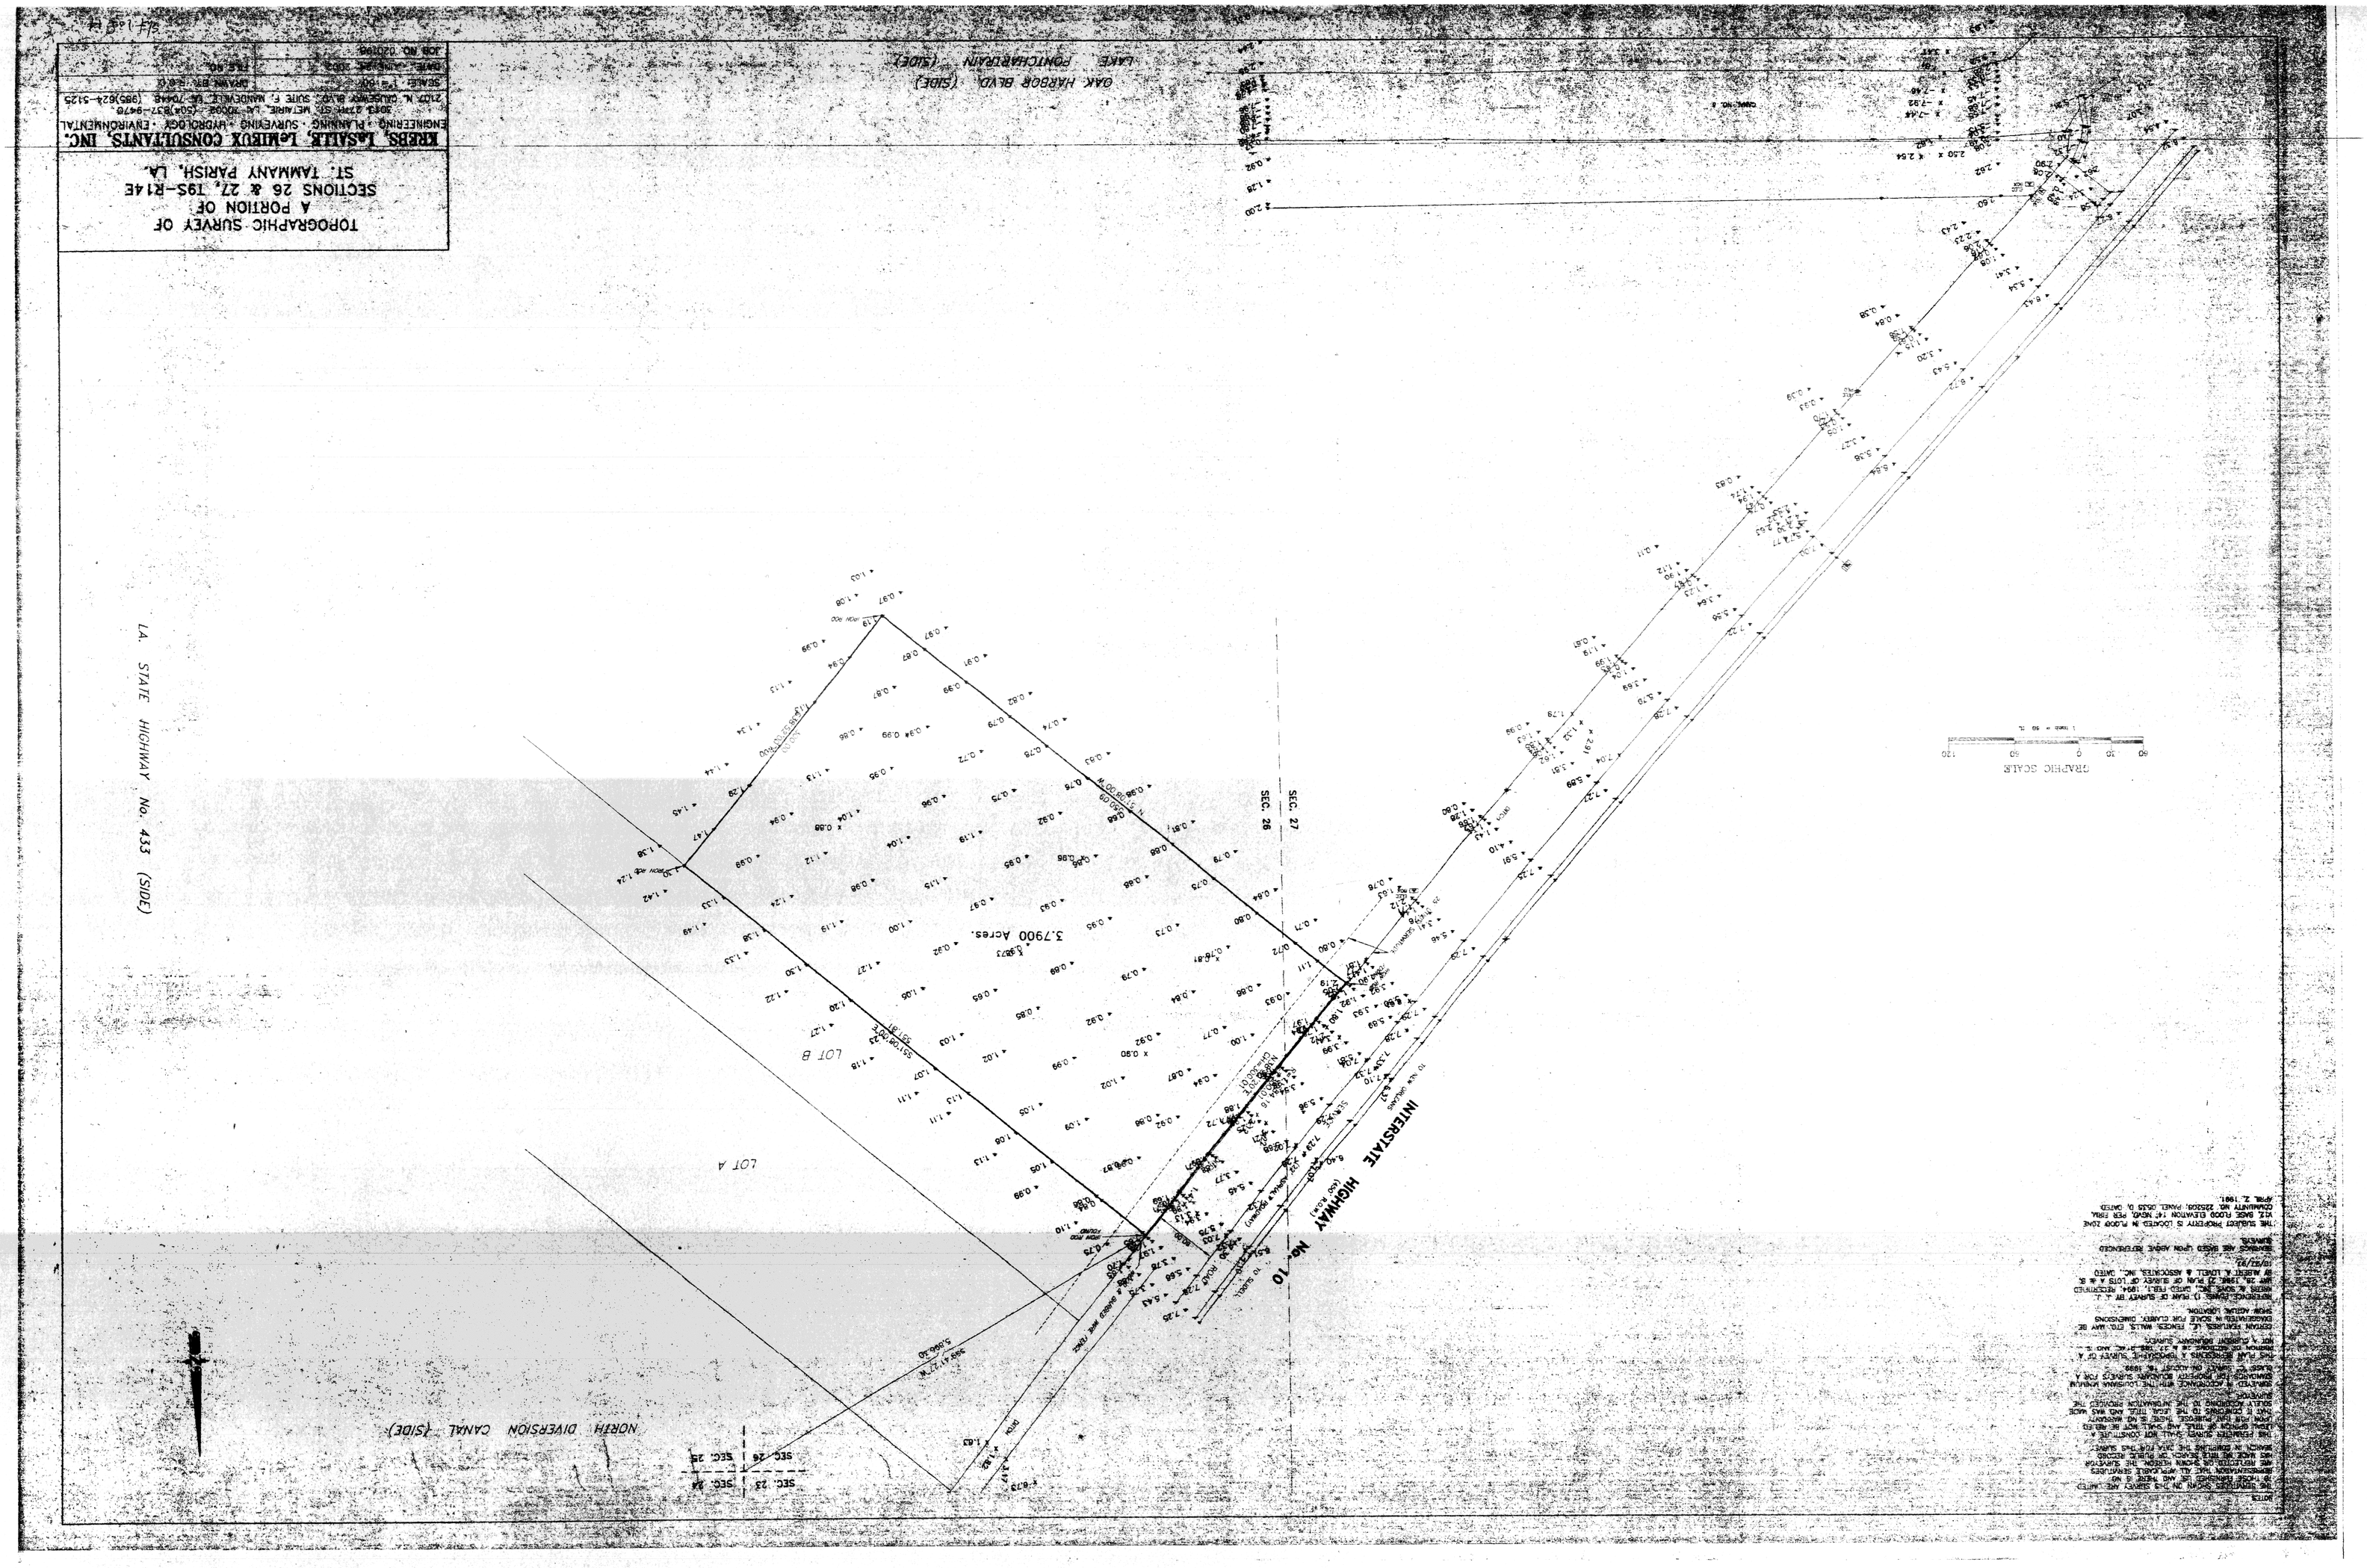
TOPOGRAPHIC SURVEY OF
A PORTION OF
SECTIONS 26 & 27, T9S-R14E
ST. TAMMANY PARISH, LA.
KREBS, LASALLE, LEMLEUX CONSULTANTS, INC.
ENGINEERING · PLANNING · SURVEYING · HYDROLOGY · ENVIRONMENTAL
3013 21ST ST. METAIRIE, LA 70002 (504)837-9470
7100 N. CLASSENS BLVD. SUITE F, MANDEVILLE, LA 70448 (985)624-5125
SCALE: 1"=100'
DRAWN BY: R.B.G.
DATE: JANUARY 2003
FILE NO.
JOB NO. 020096
OAK HARBOR BLVD. (SIDE)
LAKE PONTCHARTRAIN (SIDE)
LA. STATE HIGHWAY No. 433 (SIDE)
NORTH DIVERSION CANAL (SIDE)
INTERSTATE HIGHWAY No. 10
LOT A
LOT B
3.7900 Acres.
SEC. 26
SEC. 27
SEC. 23
SEC. 24
SEC. 25
SEC. 26
GRAPHIC SCALE
NOTES
THE SUBJECT PROPERTY IS LOCATED IN FLOOD ZONE
V12 BASE FLOOD ELEVATION 14' NGVD, PER FIRM
COMMUNITY NO. 225205, PANEL DATE 5, DATED
APRIL 2, 1981.