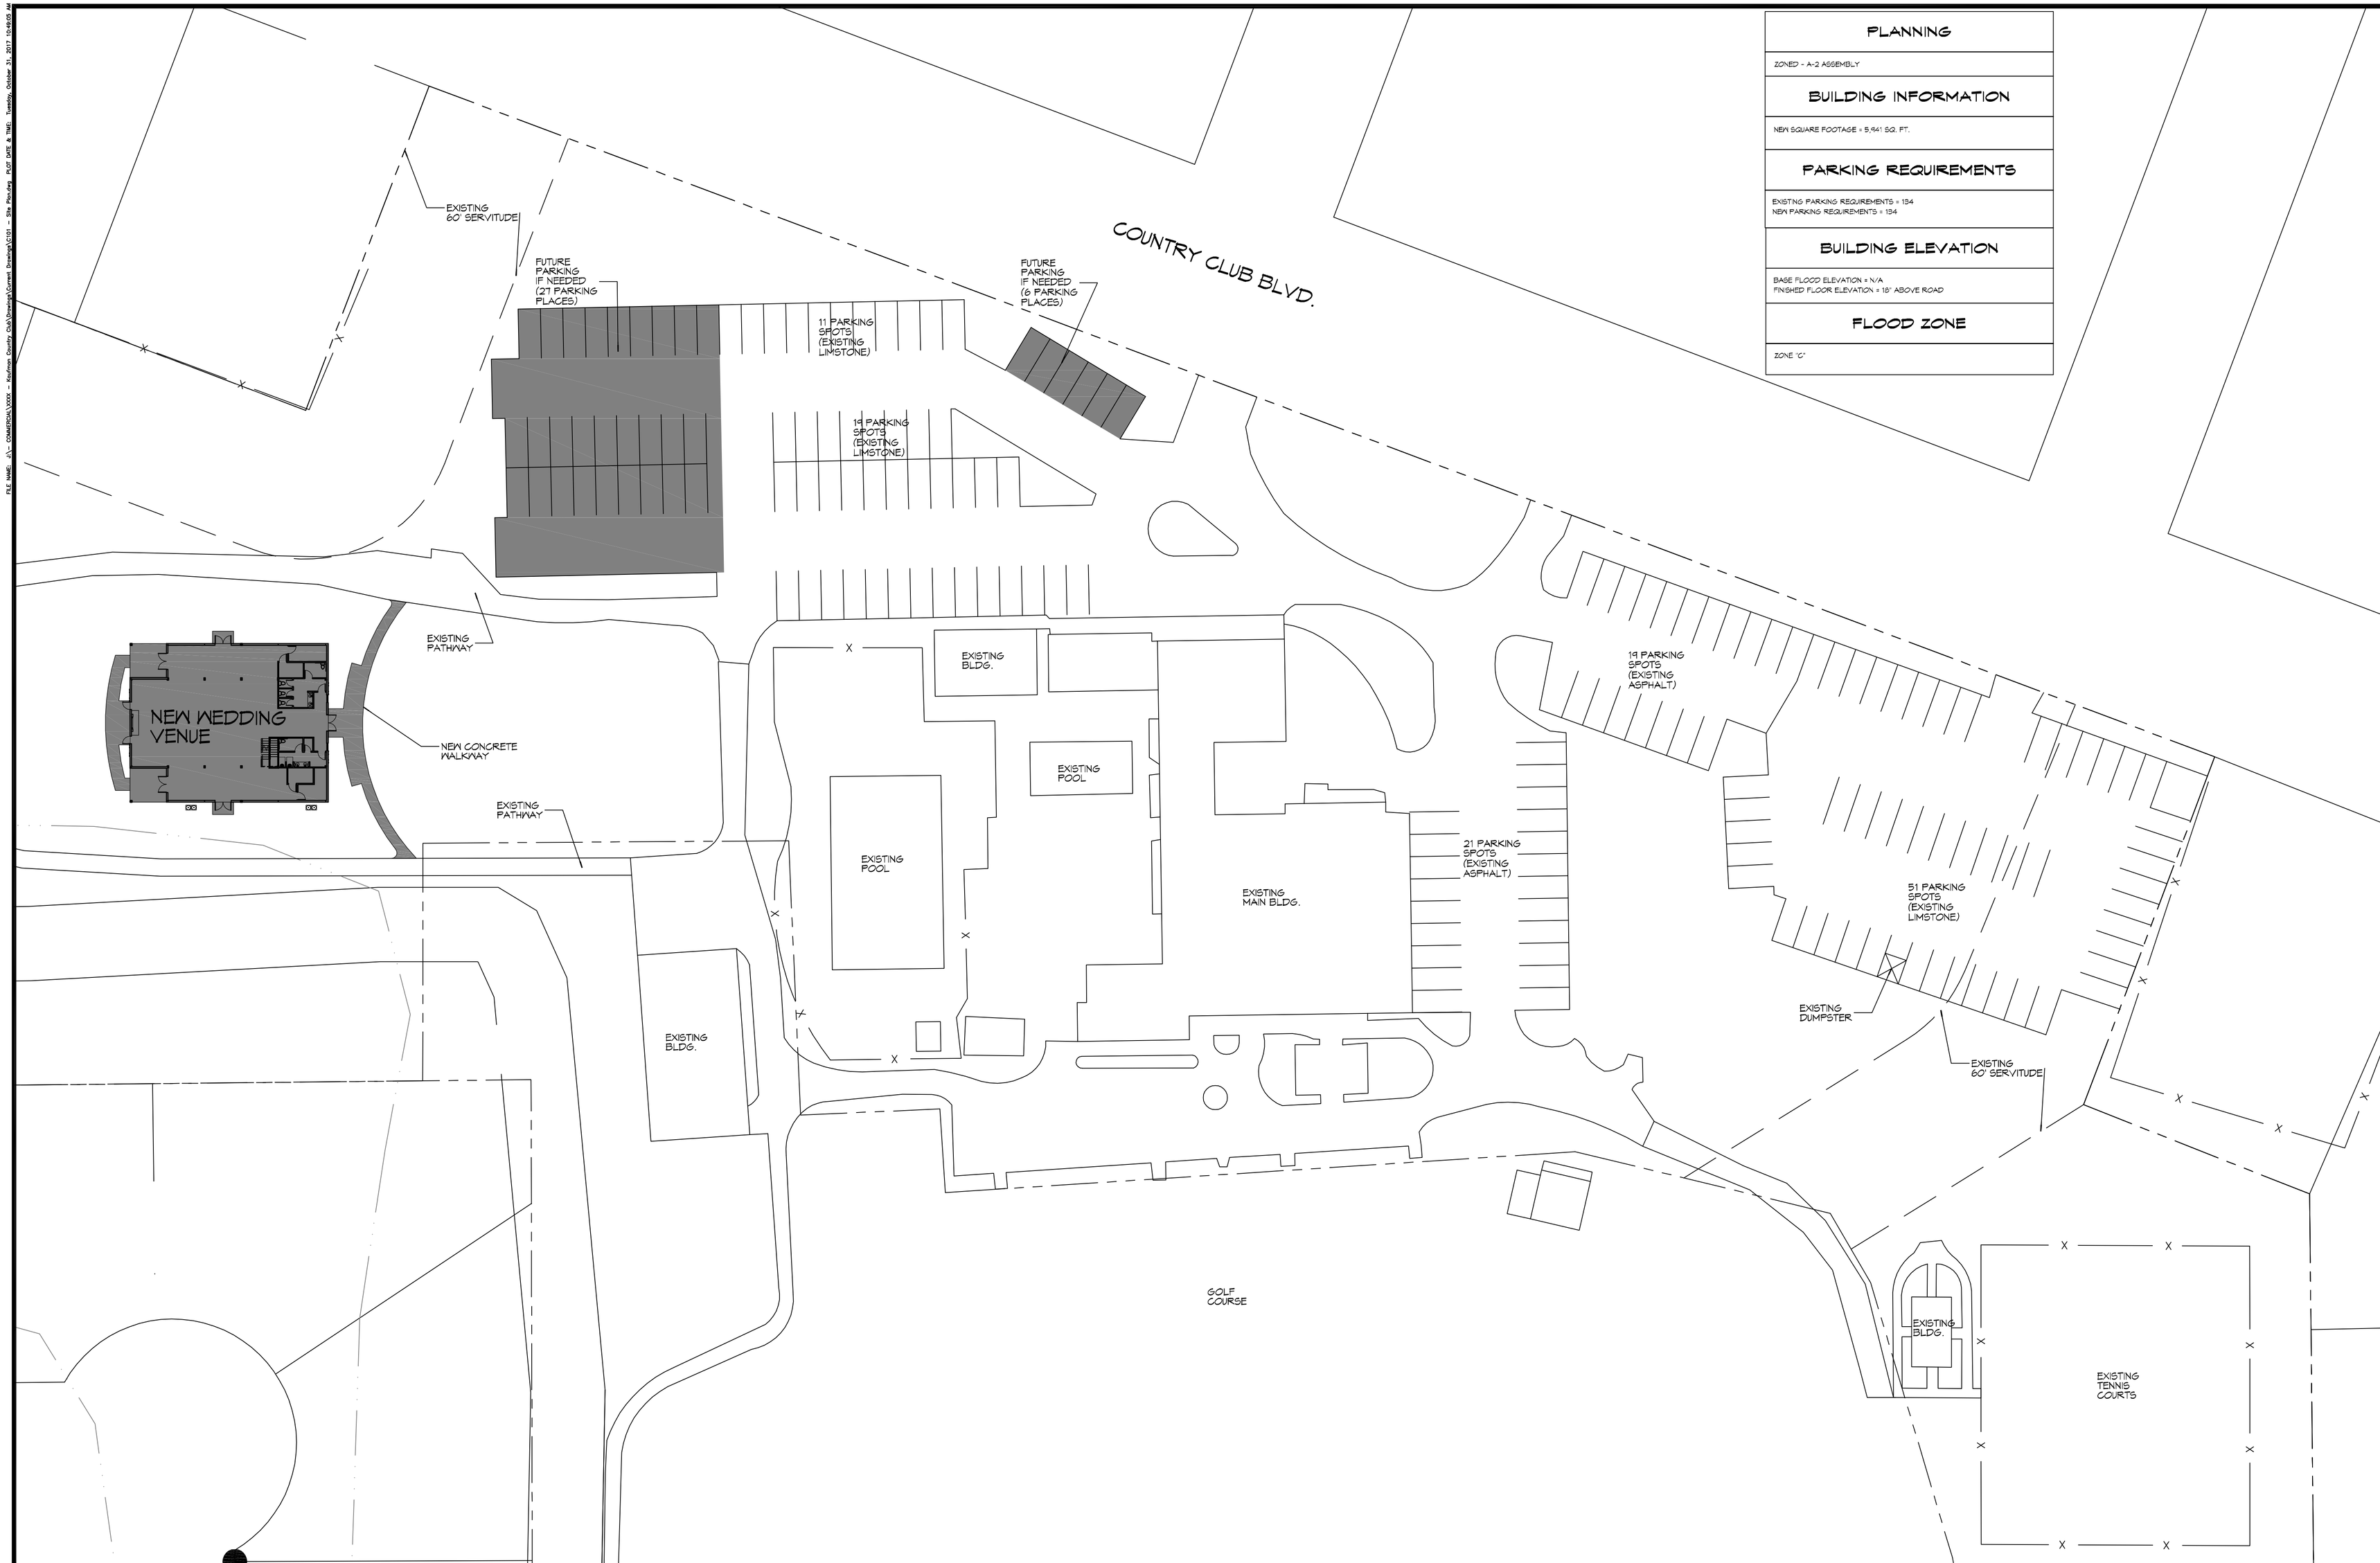

1 SITE PLAN
SCALE: 1"=80'-0"

PLANNING
ZONED - A-2 ASSEMBLY
BUILDING INFORMATION
NEW SQUARE FOOTAGE = 5,941 SQ. FT.
PARKING REQUIREMENTS
EXISTING PARKING REQUIREMENTS = 154 NEW PARKING REQUIREMENTS = 154
BUILDING ELEVATION
BASE FLOOD ELEVATION = N/A FINISHED FLOOR ELEVATION = 18' ABOVE ROAD
FLOOD ZONE
ZONE 'C'

DAMMON ENGINEERING, INC.
LOUISIANA & MISSISSIPPI
www.dammonengineering.com
info@dammonengineering.com
PH: 985.649.5832
Chief Engineer: Brian Mistich, PE
554 Old Spanish Trail
Slidell, LA 70458

REVISIONS

#	DESCRIPTION	DATE

SEAL:

NEW BUILDING
PINEWOOD WEDDING VENUE
405 COUNTRY CLUB BLVD.
SLIDELL LA. 70458

JOB No:	2324	DATE:	10-31-17
DRAWN BY:	CKD	CHECKED BY:	CKD

The plans and shop drawings, specifications, shop drawings and other instruments, including but not limited to, drawings and specifications, and any copies or extracts thereof, are and shall remain the property of Dammon Engineering, and are given should not be copied, used or disclosed to others for any purpose without the express written consent of Dammon Engineering. Visual contact with these drawings or specifications shall constitute acceptance of the restrictions stated herein.

SHEET TITLE:
SITE PLAN

DRAWING NUMBER:
C101

SHEET No: 1 of # 1