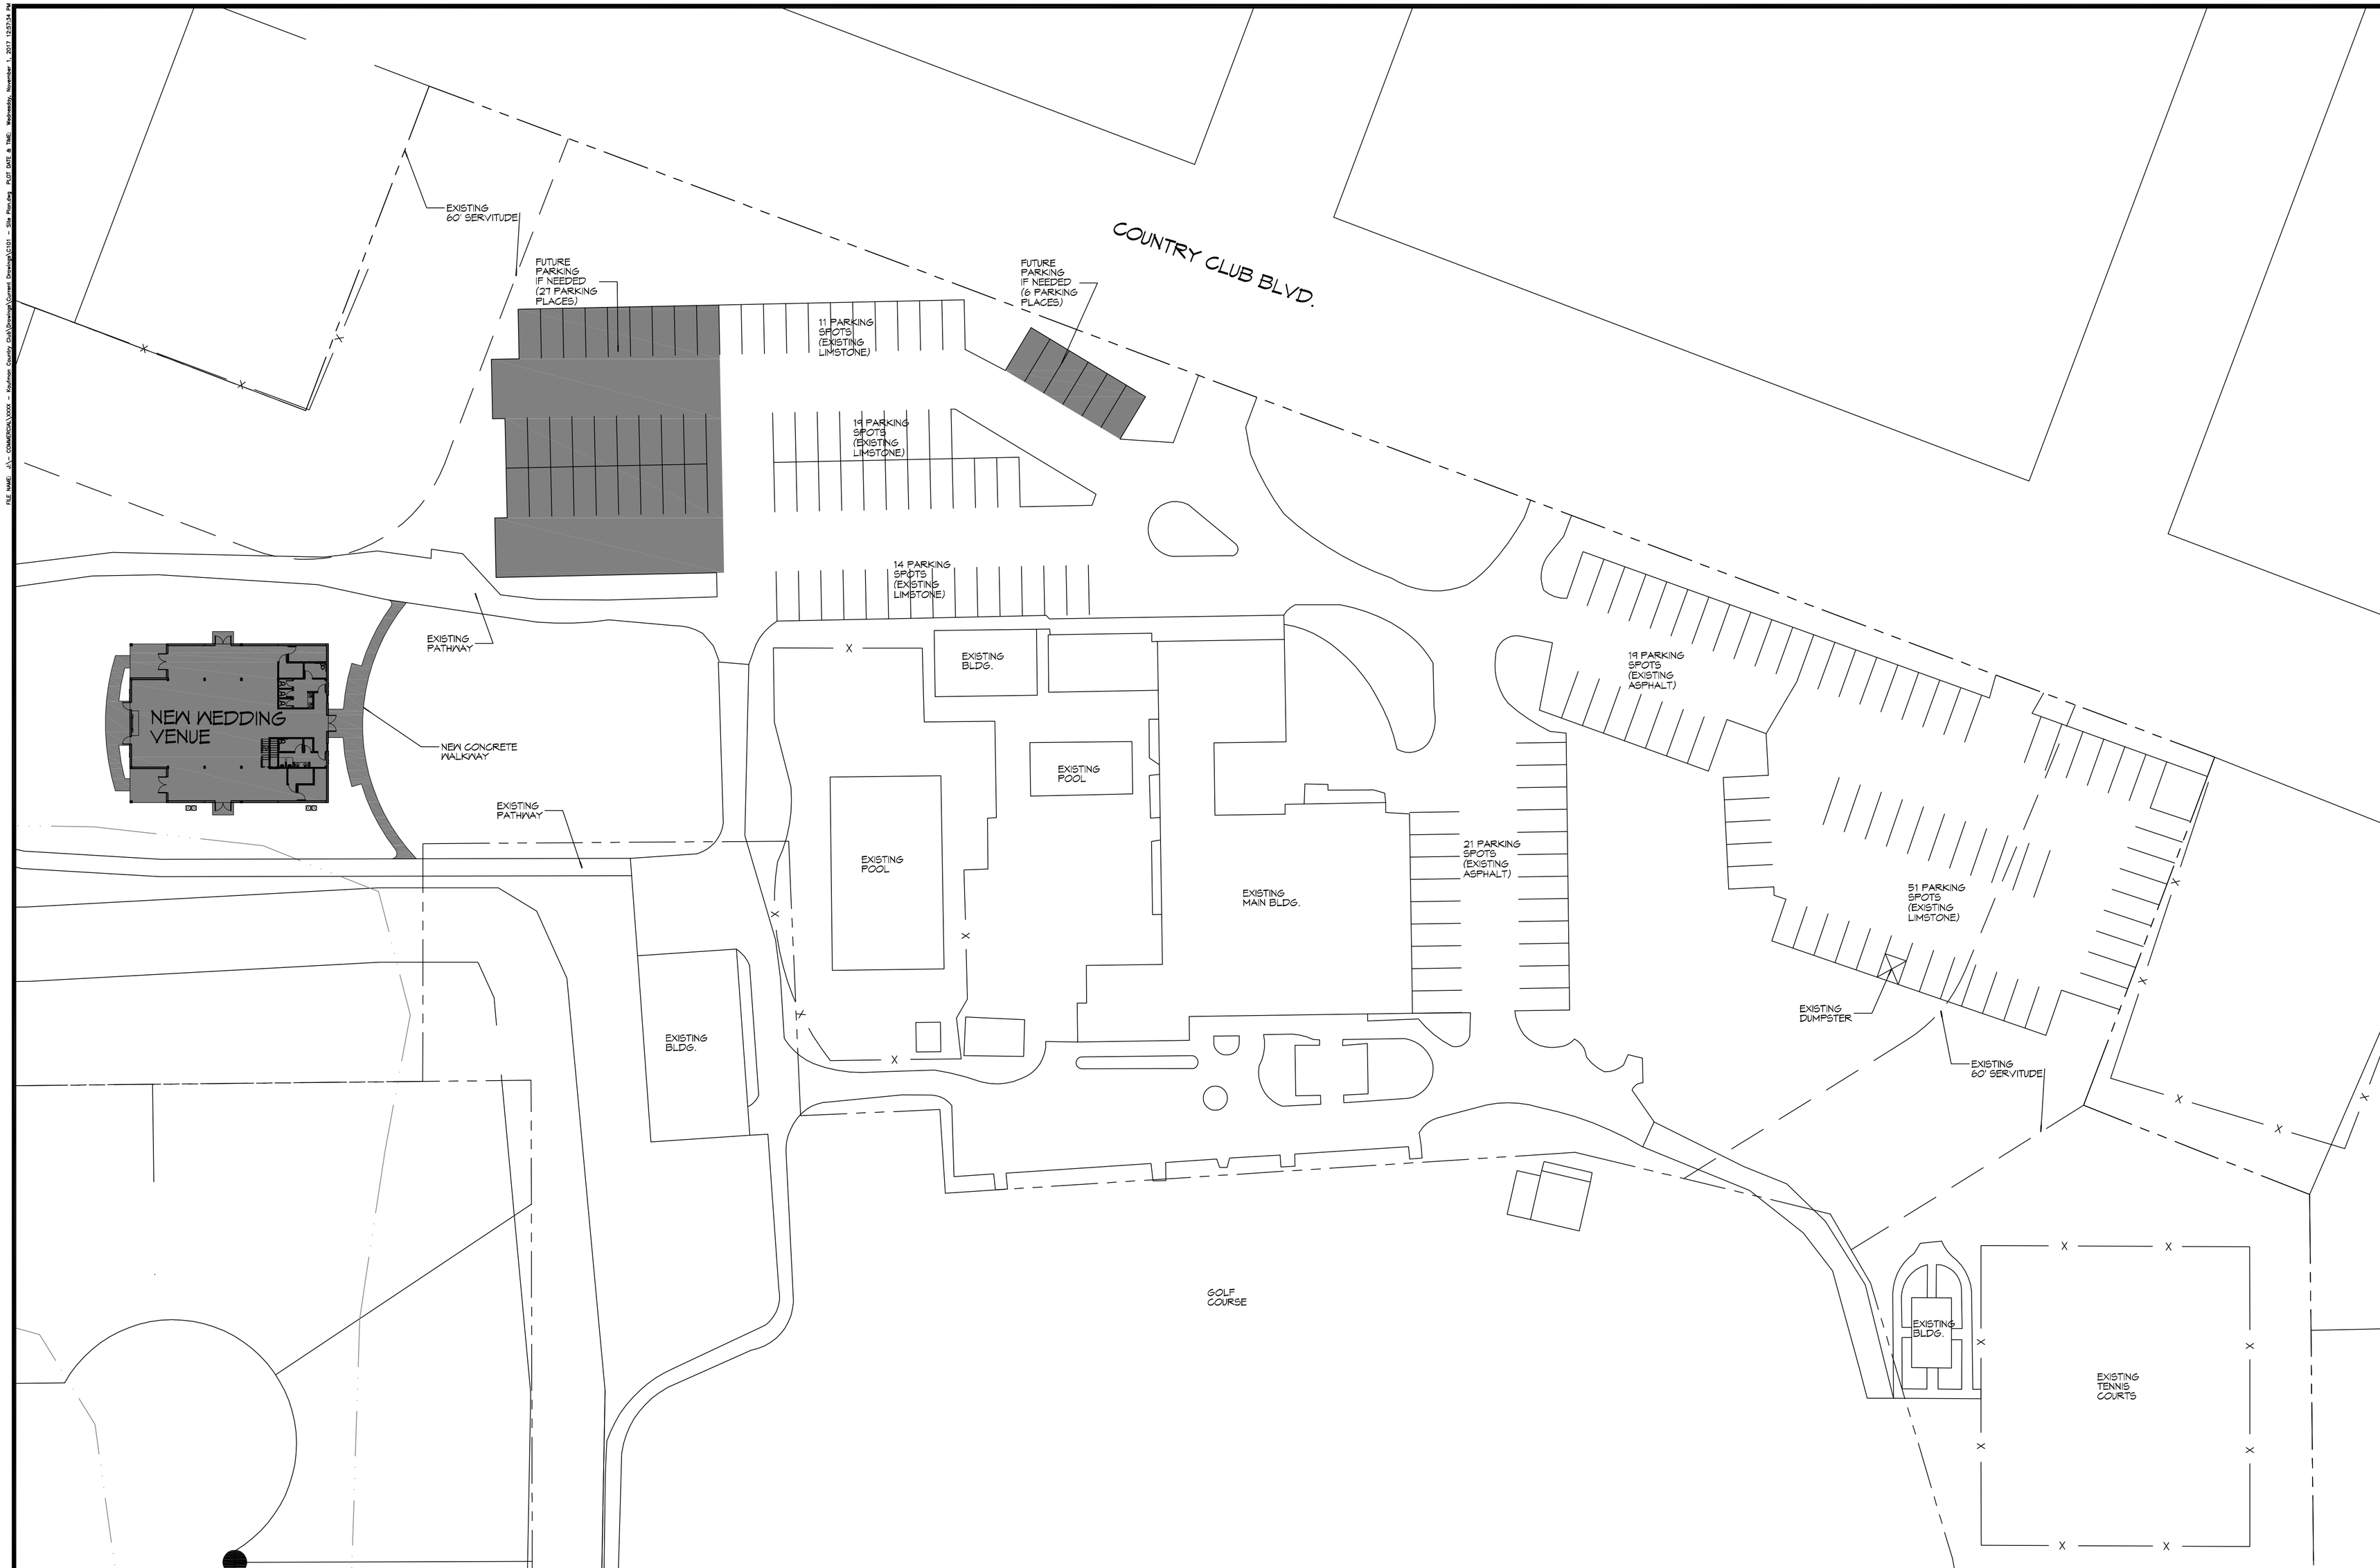

1 SITE PLAN
SCALE: 1"=80'-0"

DAMMON ENGINEERING, INC.
LOUISIANA & MISSISSIPPI

www.dammonengineering.com
info@dammonengineering.com
PH: 985.649.5832

Chief Engineer: Brian Mistich, PE
554 Old Spanish Trail
Slidell, LA 70458

REVISIONS

#	DESCRIPTION	DATE

SEAL:

NEW BUILDING
PINEWOOD WEDDING VENUE
405 COUNTRY CLUB BLVD.
SLIDELL LA. 70458

JOB No:	2324	DATE:	10-31-17
DRAWN BY:	CKD	CHECKED BY:	CKD

The design drawings and specifications, original and any revisions, represents Dammon Engineering's opinion of the work that was designed to the date of issuance. Any reproduction, in whole or in part, is not permitted without the express written consent of Dammon Engineering. Any use of these drawings and specifications by others, or any use for purposes other than those for which they were prepared, is prohibited without the express written consent of Dammon Engineering. Please contact Dammon Engineering with any questions.

SHEET TITLE:
SITE PLAN

DRAWING NUMBER:
C101

SHEET No: 1 of # 1