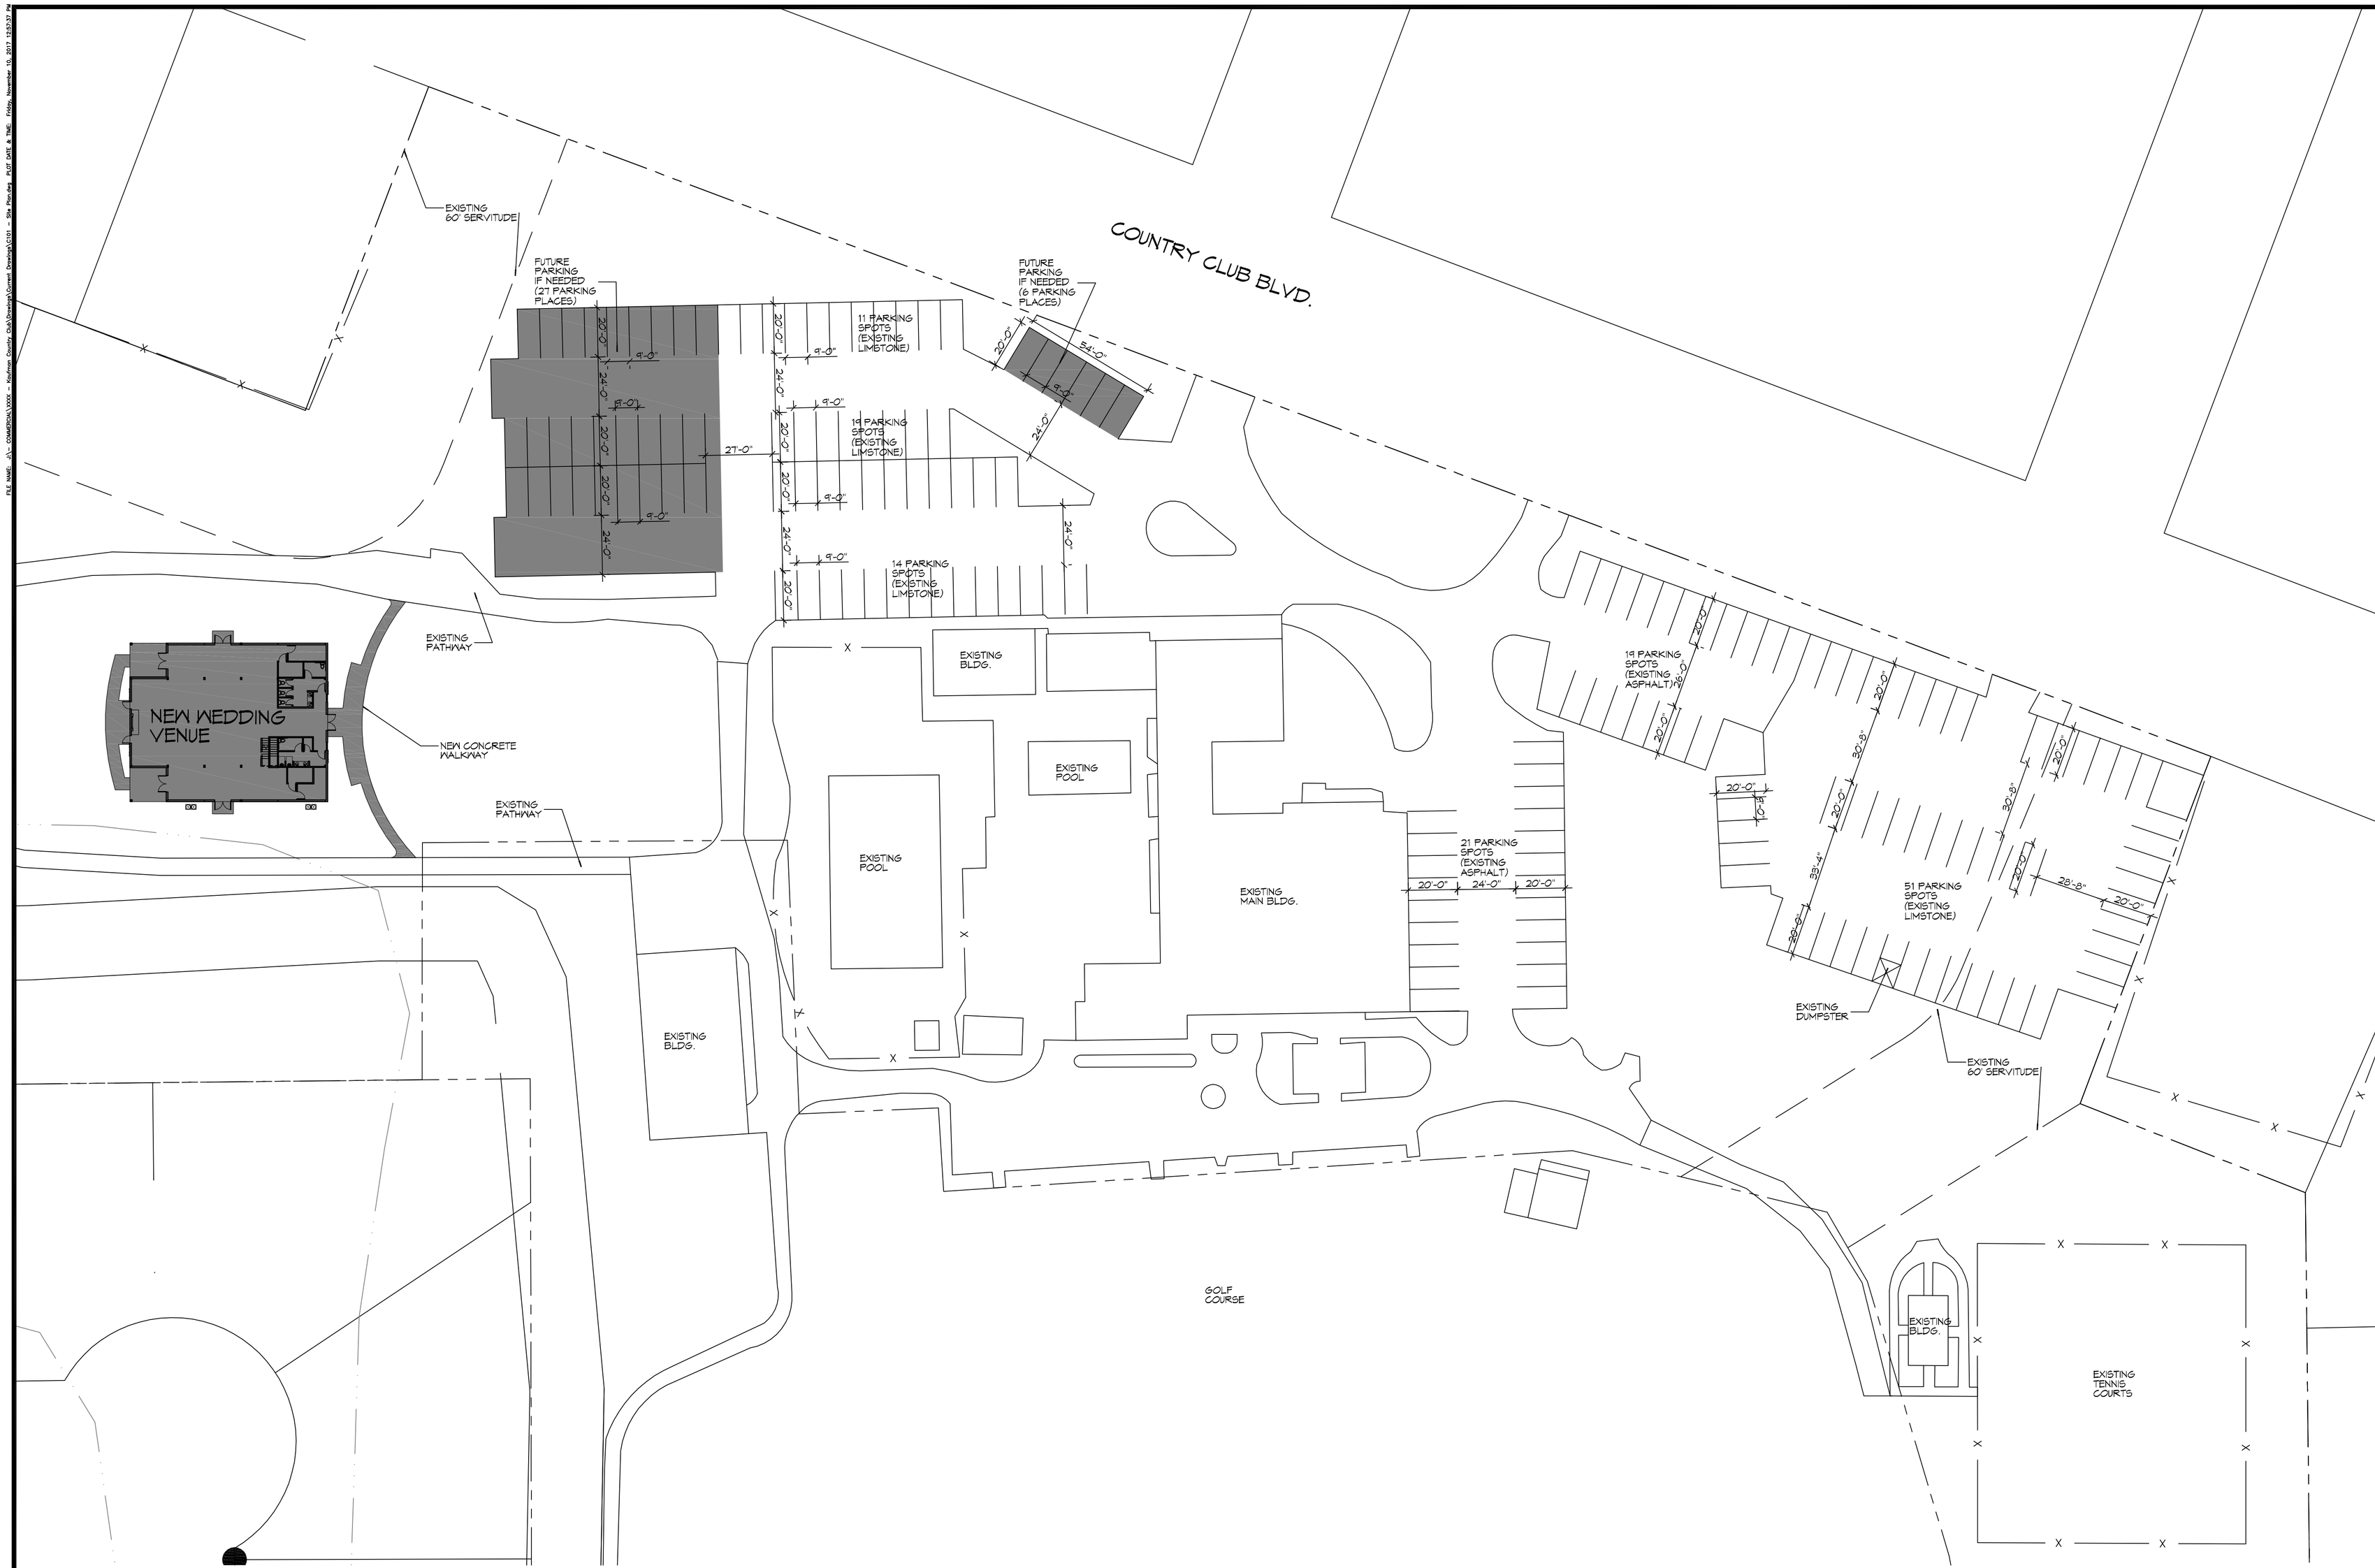

1 SITE PLAN
SCALE: 1"=30'-0"

DAMMON ENGINEERING, INC.
LOUISIANA & MISSISSIPPI

www.dammonengineering.com
info@dammonengineering.com
PH: 985.649.5832

Chief Engineer: Brian Mistich, PE
5545 Dyson Trail
Slidell, LA 70458

#	DESCRIPTION	DATE

REVISIONS

SEAL:
STATE OF LOUISIANA
BRIAN A. MISTICH
License No. 30187
PROFESSIONAL ENGINEER

NEW BUILDING
PINEWOOD WEDDING VENUE
405 COUNTRY CLUB BLVD.
SLIDELL LA. 70458

JOB No: 2324 | DATE: 11-10-17
DRAWN BY: CJCD | CHECKED BY: BAM

The dimensions, specifications and information shown on these drawings are for use with this specific project only and are not to be used otherwise without the written consent of Dammon Engineering, Inc. Any reproduction or distribution of these drawings or specifications, or any part thereof, without written consent of Dammon Engineering, Inc. is prohibited. Any use of these drawings or specifications on any other project, for which the have been prepared and changed or altered, without written consent of Dammon Engineering, Inc. is prohibited. Visual contact with these drawings or specifications shall constitute conclusive evidence of acceptance of these restrictions.

SHEET TITLE:
SITE PLAN

DRAWING NUMBER:
C101

SHEET No: 1 of # 4