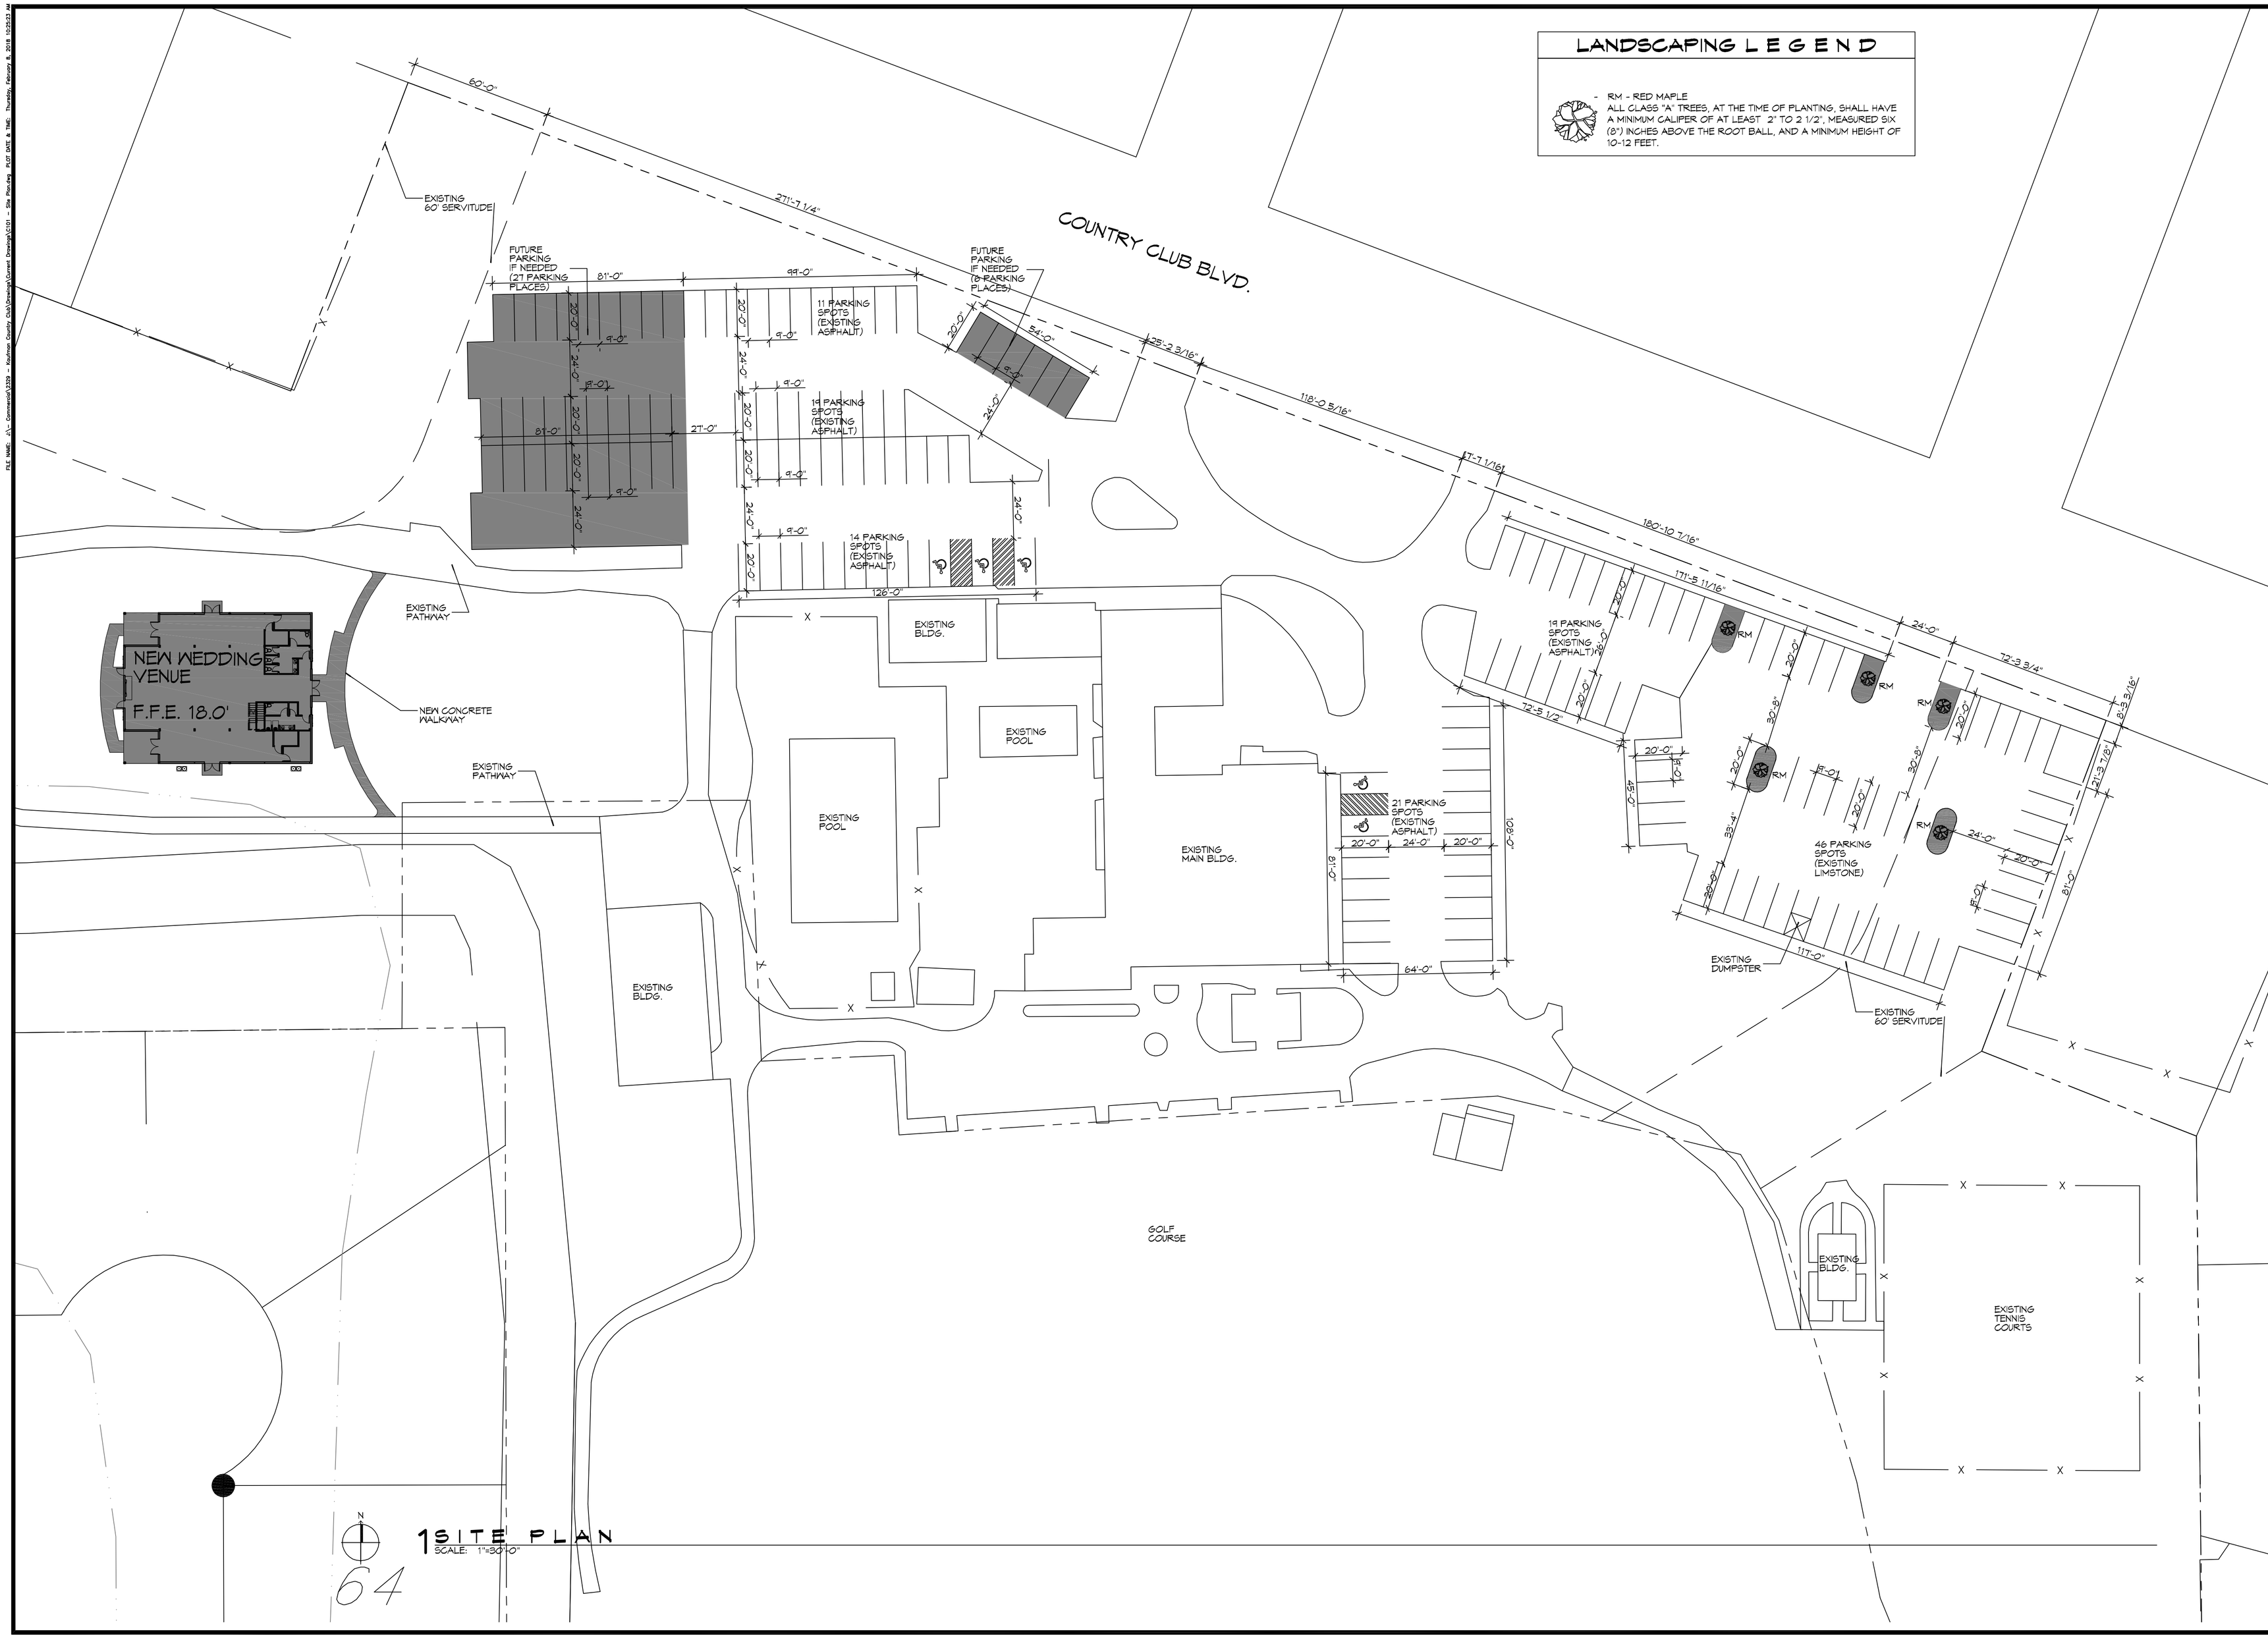

1 SITE PLAN
SCALE: 1"=30'-0"

64

LANDSCAPING LEGEND

- RM - RED MAPLE
ALL CLASS "A" TREES, AT THE TIME OF PLANTING, SHALL HAVE A MINIMUM CALIFER OF AT LEAST 2" TO 2 1/2", MEASURED SIX (6") INCHES ABOVE THE ROOT BALL, AND A MINIMUM HEIGHT OF 10-12 FEET.

DAMMON ENGINEERING, INC.
LOUISIANA & MISSISSIPPI
www.dammonengineering.com
info@dammonengineering.com
PH: 985.649.5832
Chief Engineer: Brian Mistich, PE
554 Old Spanish Trail
Slidell, LA 70458

REVISIONS

#	DESCRIPTION	DATE

SEAL:

STATE OF LOUISIANA
BRIAN A. MISTICH
License No. 30187
PROFESSIONAL ENGINEER

NEW BUILDING
PINEWOOD WEDDING VENUE
405 COUNTRY CLUB BLVD.
SLIDELL LA. 70458

JOB No:	23-24
DATE:	01-30-18
DRAWN BY:	CKD
CHECKED BY:	BAM

The design drawings and specifications, maps and other documents prepared by Dammon Engineering for this project are instruments of service in respect of the client named herein. These documents are the property of Dammon Engineering, and are given thereof due the client for limited non-exclusive use in connection with the project for which they are prepared. Any reuse without written verification or adaptation by Dammon Engineering for the specified project shall be at the client's sole risk, without liability or legal exposure to Dammon Engineering. Reuse consent, with fitness and suitability of specifications, shall constitute a new agreement between the client and Dammon Engineering.

SHEET TITLE:
SITE PLAN

DRAWING NUMBER:
C101

SHEET No: 1 of # 2