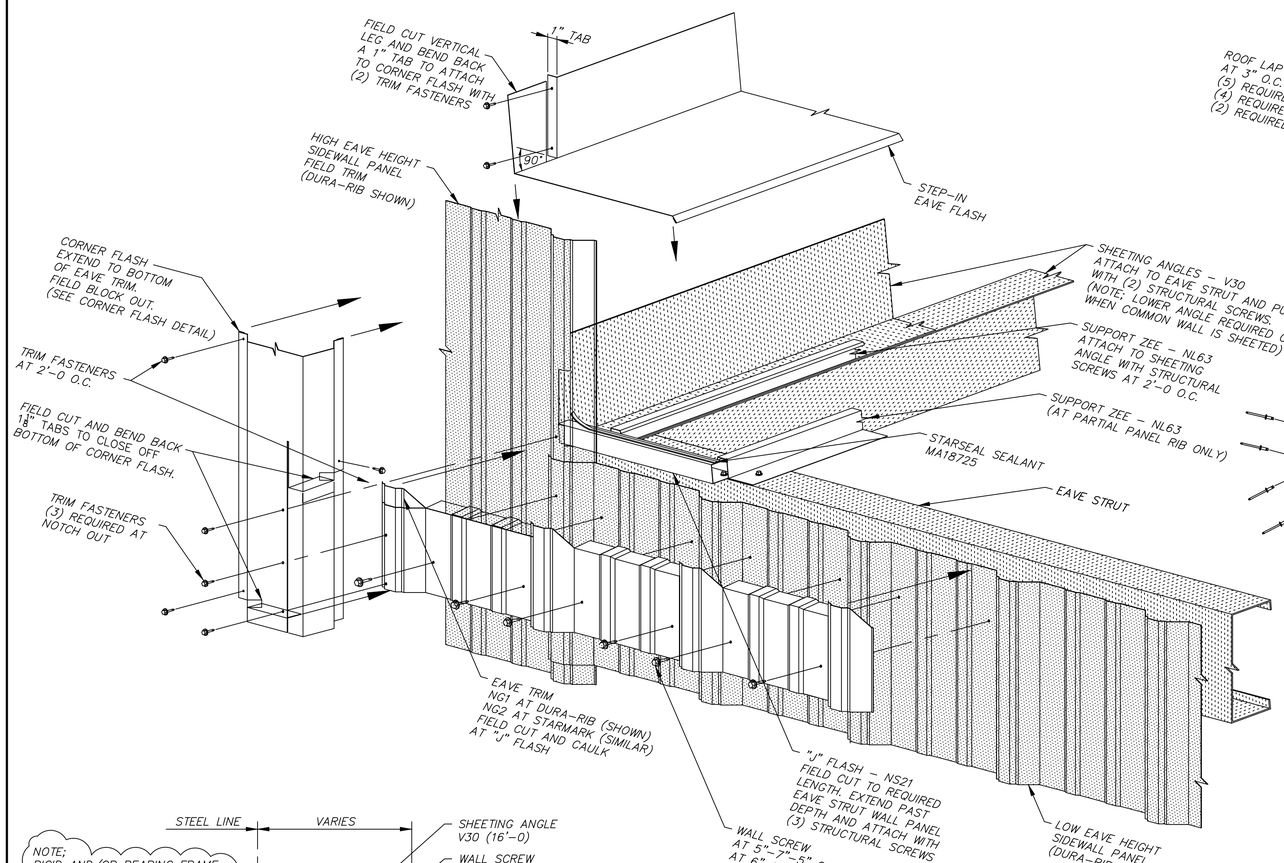

ERECTION NOTE

FOR GUTTER AND DOWNSPOUT INSTALLATION DETAILS AND COMPONENT PART MARKS, REFER TO STANDARD ERECTION DRAWING 45.06.

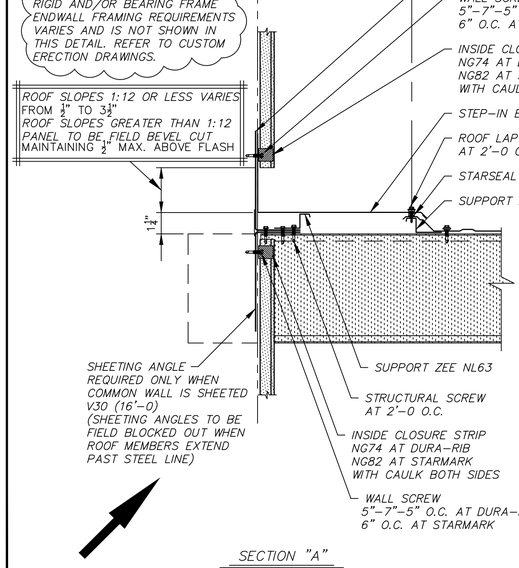

SECTION "A"

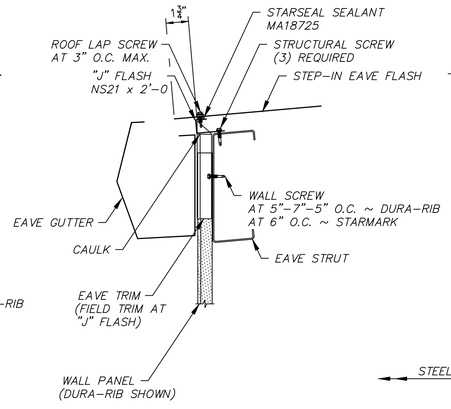

SECTION "B"

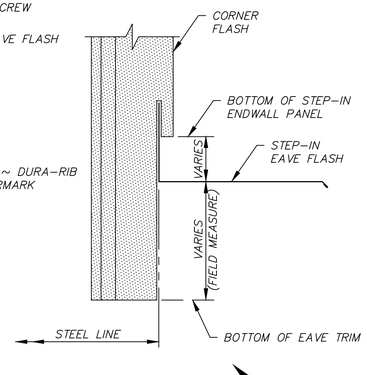

CORNER FLASH DETAIL

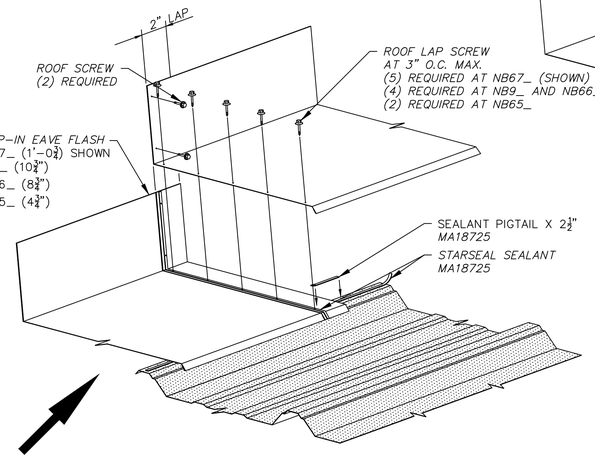

STEP-IN EAVE FLASH LAP

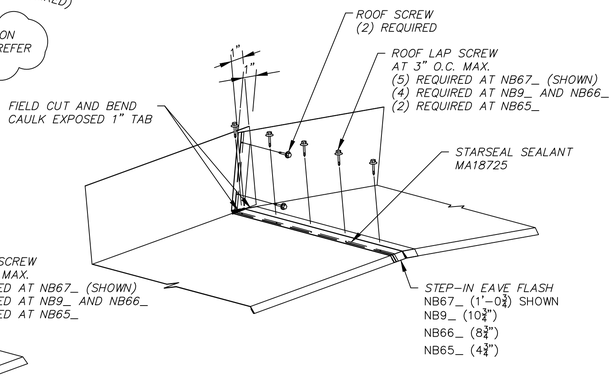

STEP-IN EAVE FLASH LAP AT RIDGE

NOTE:

(1) STAR TRIM PARTS ARE PROVIDED IN NOMINAL LENGTHS AND MAY REQUIRE TO BE FIELD CUT TO LENGTH AND THE REMAINDER USED AT A DIFFERENT LOCATION.
(2) ROOF AND WALL PANELS SHOULD BE CLEANED OF ANY DRILL SHAVINGS OR FIELD CUTTING FILINGS AT THE END OF EACH DAY TO PREVENT RUSTING OF THESE PARTICLES.

STEP-IN EAVE AT ENDWALL CONVEX EAVE GUTTER DURA-RIB ROOF	45.74.04
	09/17/06

Revision	Date	Description	By	Ck'd

STAR BUILDING SYSTEM

An NCI Company

P.O. BOX 94910
OKLAHOMA CITY, OK 73143
(405) 636-2010

Project Name & Location:
PINNACLE CASINO -
MANHATTAN CONSTRUCTION
BATON ROUGE, LA

Customer:
CASEY CIVIL LLC
COMMERCIAL
MANDEVILLE, LA

Drawing Status:
☐ Preliminary (Not For Construction)
☐ For Approval (Not For Construction)
☐ For Construction Permit
☒ For Erector Installation

Scale:	NOT TO SCALE
Drawn by:	
Checked by:	
Project Engineer:	
Job Number:	12-B-63841
Sheet Number:	R8 of 10

The engineer whose seal appears hereon is an employee for the manufacturer for the materials described herein. Said seal or certification is limited to the products designed and manufactured by manufacturer only.The undersigned engineer is not the overall engineer of record for this project.