

346 G. BASE

346 G. BASE

FOOTWALL

346 G. BASE

346 G. LEADER



SPRING LINE

END OF INCLINE

346 G. BASE

LEVEL BASE JOINT

*Frederick
Campbell*

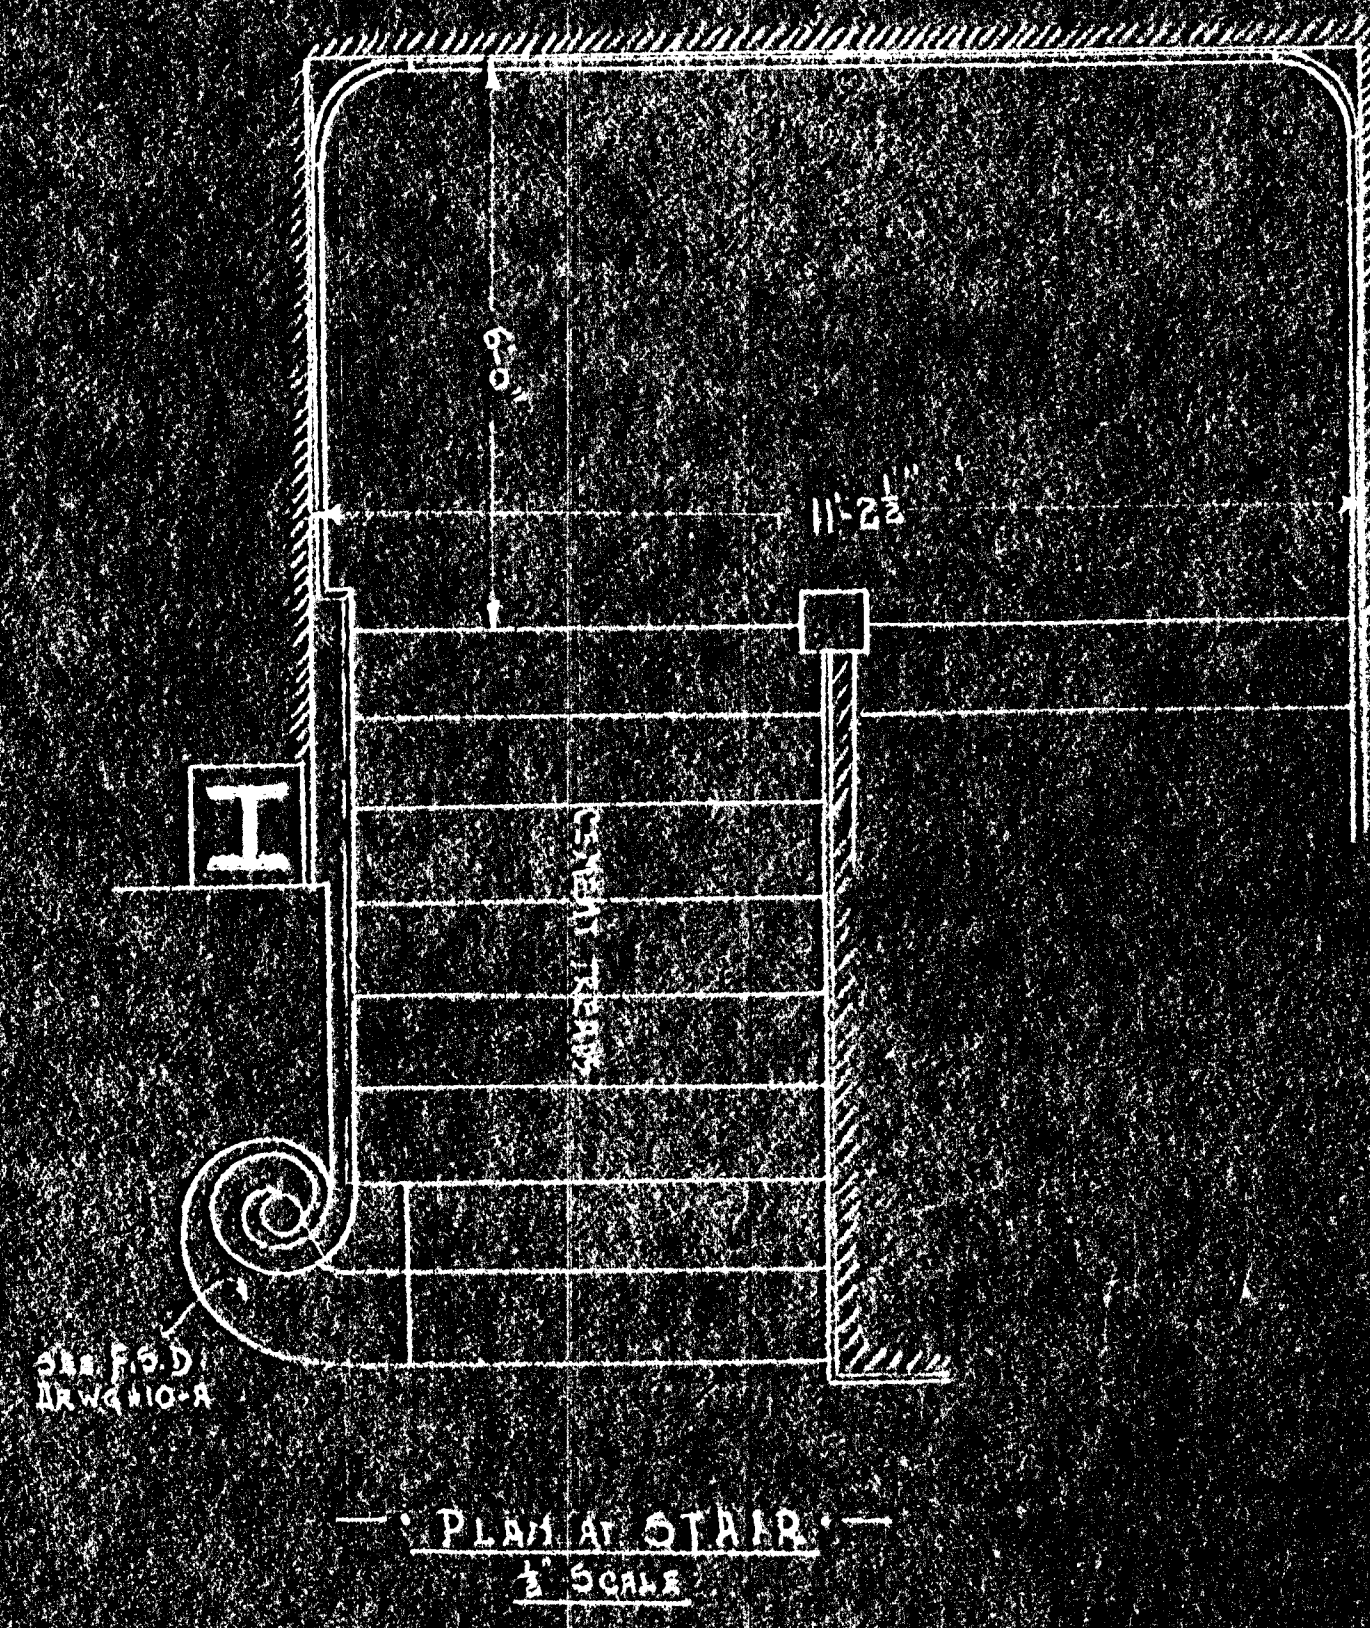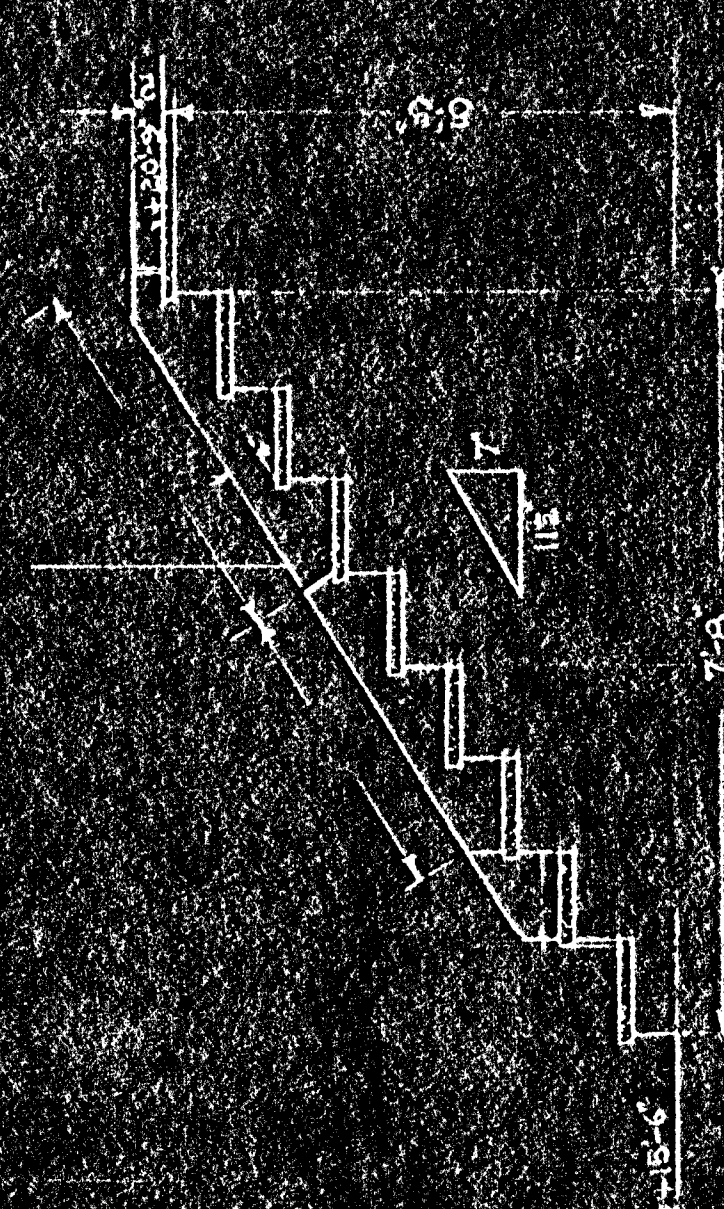

PLAN OF STAIR

10	
ALBERT WEIDENHOFER & COMPANY, INC. ARCHITECTS 225 BROADWAY, NEW YORK, N. Y.	