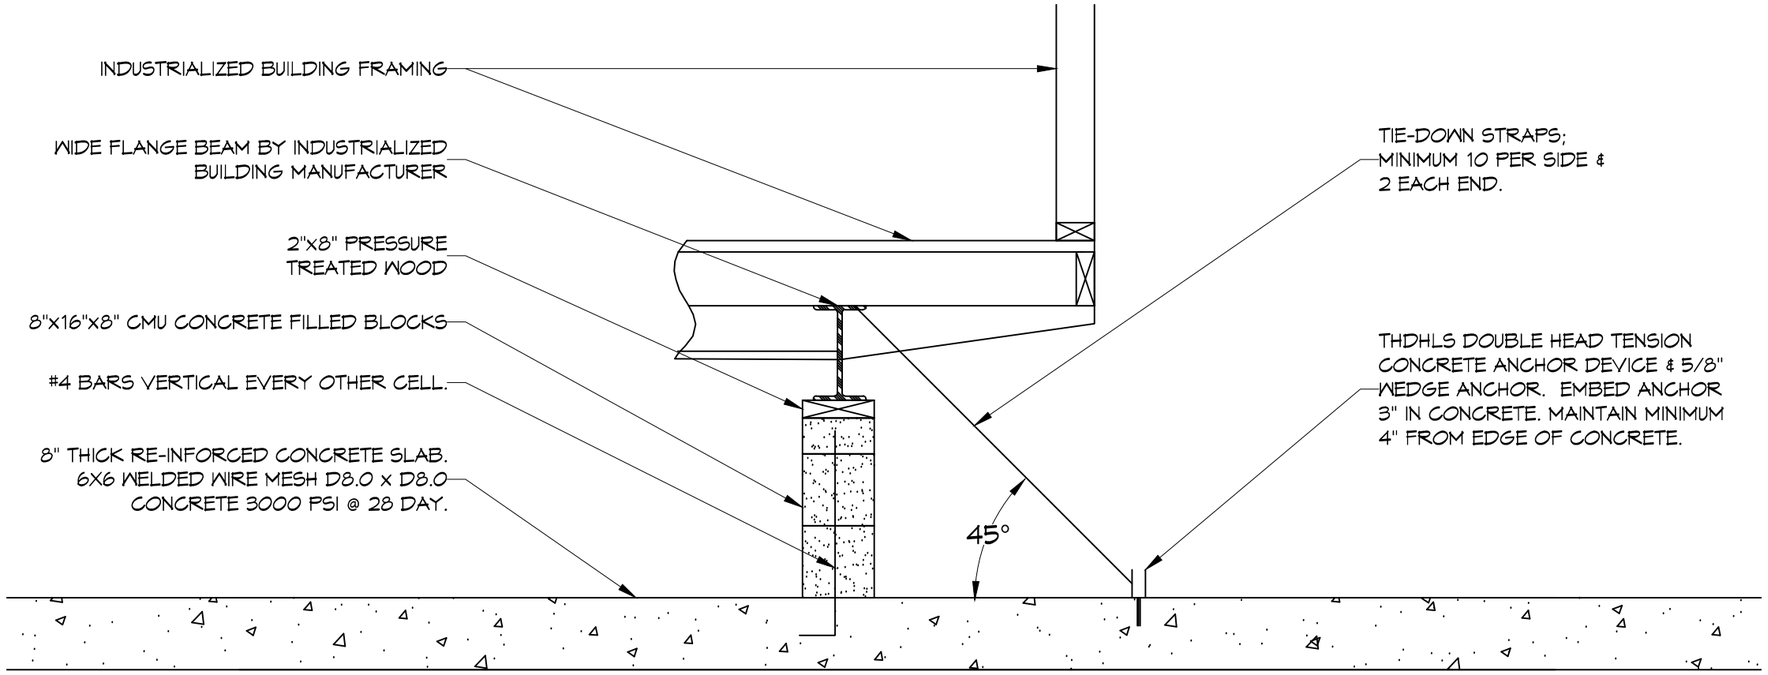

ANCHORING DETAIL

N.T.S.

DAMMON ENGINEERING, INC.
LOUISIANA & MISSISSIPPI
Chief Engineer: Brian Mistich, PE
554 Old Spanish Trail
Slidell, LA 70458
www.dammonengineering.com
info@dammonengineering.com
PH: 985.649.9832

REVISIONS

#	DESCRIPTION	DATE

SEAL:

SCALE HOUSE TRAILER ANCHOR SYSTEM

PONTCHARTRAIN MATERIALS CORP, LLC
NEW ORLEANS YARD SCALE & SCALE HOUSE
3819 FRANCE ROAD
NEW ORLEANS, LA

JOB No: 2346 | DATE: 5/30/2018
DRAWN BY: DPD | CHECKED BY: BM

SHEET TITLE:
ANCHORING DETAIL

DRAWING NUMBER:
S-1

SHEET No: 1 of 1