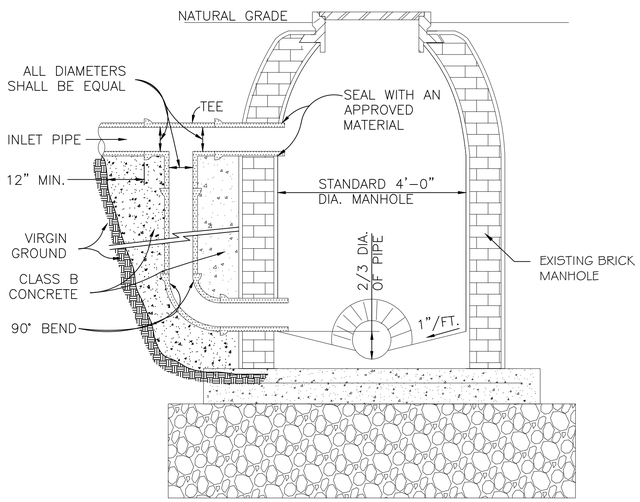

DROP SEWER MANHOLE, TYP (1 / C-4)

N.T.S.

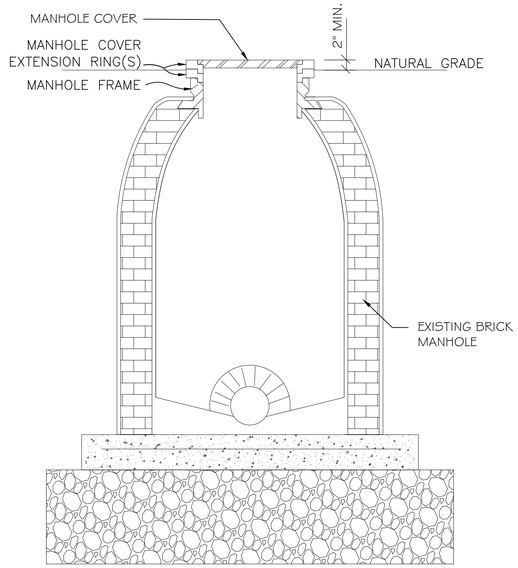

COVER EXTENSION RING(S) (2 / C-4)

N.T.S.

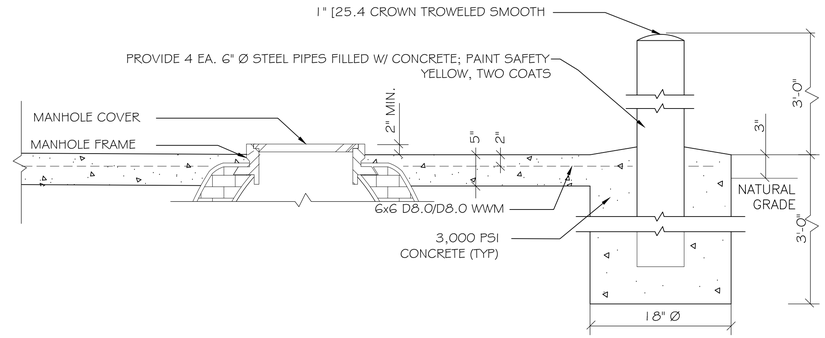

PIPE BOLLARD DETAIL (3A / C-4)

N.T.S.

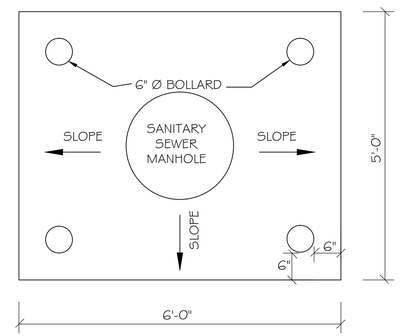

MANHOLE PAD PLAN VIEW (3B / C-4)

N.T.S.

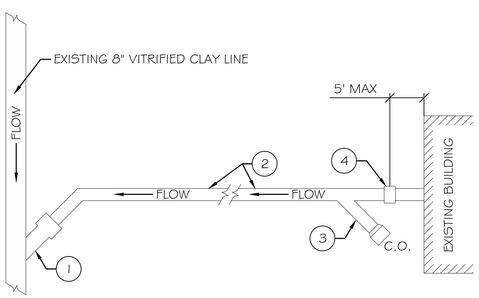

SERVICE LATERAL NOTES

1. EVALUATE EXISTING CONNECTION / WYE. REPAIR, REPLACE (VITRIFIED CLAY, CAST IRON) OR PROVIDE NEW TAP SADDLE, FERNCO OR EQUAL..
2. PROVIDE NEW 4"Ø OR 6"Ø SDR26 PVC PIPE SERVICE LATERAL AS SHOWN ON PLAN. ALL LATERALS TYING INTO OTHER LATERALS SHALL BE CONNECTED WITH 45° WYE WHERE POSSIBLE.
3. EVALUATE EXISTING CLEANOUT. REPAIR OR PROVIDE NEW. PROVIDE CAST IRON CLEAN OUT BOX AT GRADE IF REQUIRED, SEE SPECS. IF NO CLEAN OUT EXISTS, PROVIDE NEW, SEE DETAIL AND SPECS.
4. EVALUATE CONNECTION / STUB-OUT TO EXISTING BUILDING. PROVIDE PROPER CONNECTION, FERNCO OR EQUAL.

TYP. SERVICE LATERAL SCHEMATIC (4 / C-4)

N.T.S.

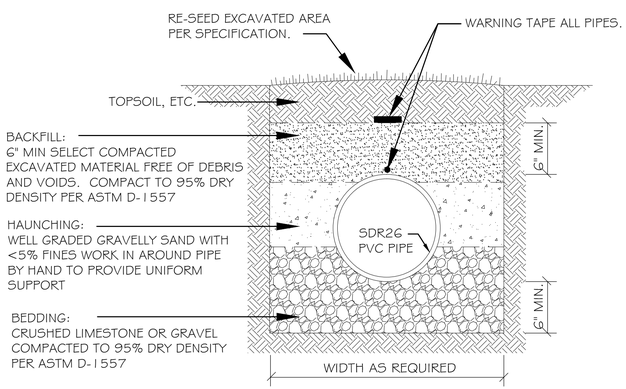

NOTE:
CONTRACTOR SHALL PROVIDE SHEETING AND BRACING TO CONTROL THE WIDTH OF EXCAVATED TRENCH AND TO SAFEGUARD THE INTEGRITY OF THE SEWER TRENCH. CONTRACTOR SHALL PROVIDE SUFFICIENT SHEETING AND BRACING TO PROVIDE SAFE WORKING CONDITIONS FOR HIS WORKMEN.

SERVICE LATERAL SECTION (5 / C-4)

N.T.S.

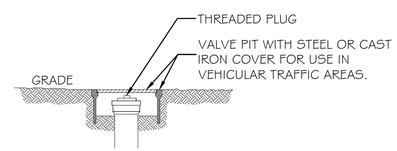

CLEAN-OUT BOX(S) FOR AREAS WITH VEHICULAR TRAFFIC

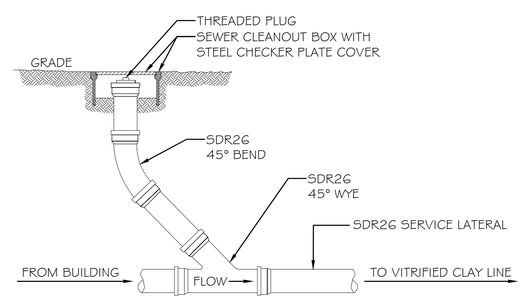

SEWER CLEANOUT DETAIL (6 / C-4)

N.T.S.

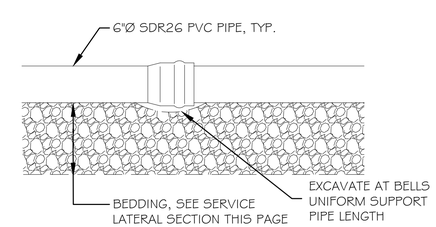

SERVICE LATERAL DETAIL (7 / C-4)

N.T.S.

DAMMON ENGINEERING, INC.
554 Old Spanish Trail Slidell, LA 70458 (985) 649-5832
www.dammonengineering.com
info@dammonengineering.com
PH: 985.649.5832
Chief Engineer: Brian Mistich, PE
554 Old Spanish Trail
Slidell, LA 70458

#	DESCRIPTION	DATE

REVISIONS

SEAL:

SEWER SYSTEM RENOVATION; PROJECT NUMBERS: 08-403-11-01 PART 1 & 08-403-04B-01, PART 20

BRIDGE CITY CENTER FOR YOUTH

3225 RIVER ROAD
BRIDGE CITY, LA 70094

JOB No:	2156	DATE:	10/1/2015
DRAWN BY:	DPP	CHECKED BY:	BAM

The contract drawings and specifications, drawings and all instruments of service through which the work is described are and shall remain the property of Dammon Engineering, and shall not be used in other work and are not to be disclosed to any other person or entity without the express written consent of Dammon Engineering. The contractor shall verify all dimensions, quantities and conditions prior to the commencement of work. Dammon Engineering, Inc. shall not be responsible for any deviations from the contract documents, specifications or field conditions.

SHEET TITLE: DETAILS

DRAWING NUMBER: C-4

SHEET No: 5 of 5