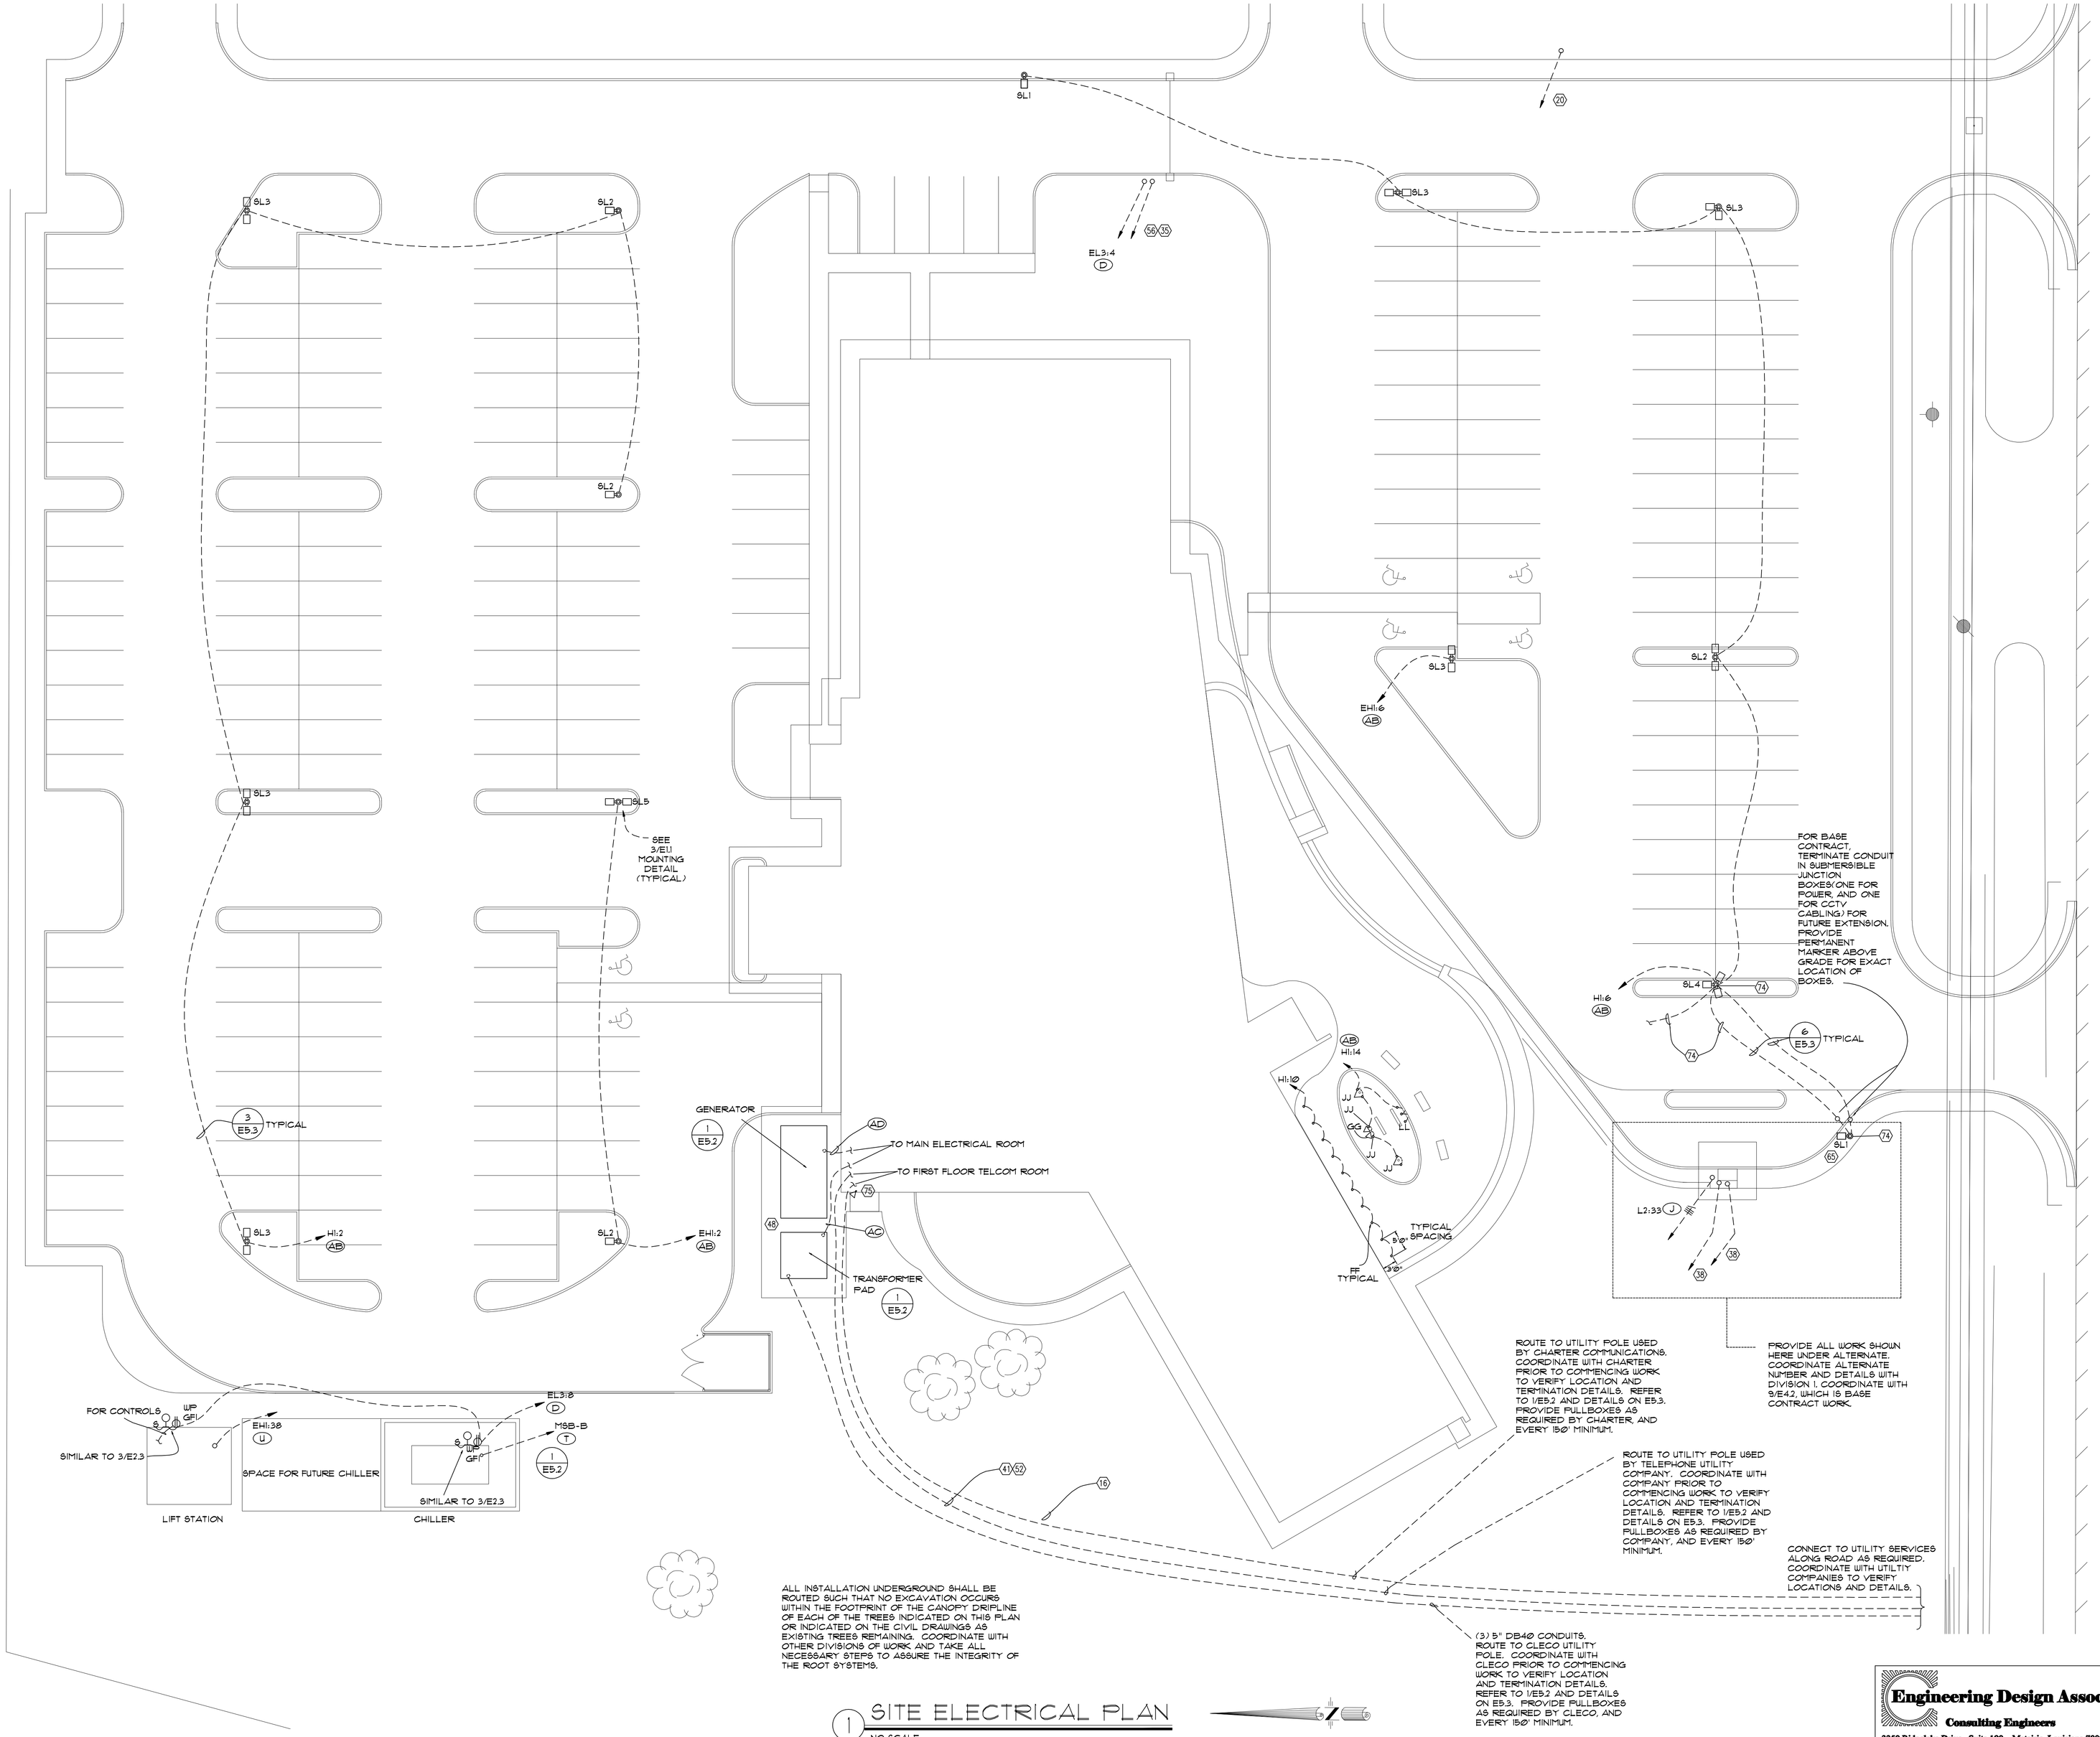

ALL INSTALLATION UNDERGROUND SHALL BE ROUTED SUCH THAT NO EXCAVATION OCCURS WITHIN THE FOOTPRINT OF THE CANOPY DRIPLINE OF EACH OF THE TREES INDICATED ON THIS PLAN OR INDICATED ON THE CIVIL DRAWINGS AS EXISTING TREES REMAINING. COORDINATE WITH OTHER DIVISIONS OF WORK AND TAKE ALL NECESSARY STEPS TO ASSURE THE INTEGRITY OF THE ROOT SYSTEMS.

1 SITE ELECTRICAL PLAN

NO SCALE

RCL CONSULTANTS, L.L.C.
Planning • Architecture • Engineering • Construction Management

RICHARD C. LAMBERT CONSULTANTS, L.L.C.
521 N. Causeway Blvd.
Mandeville, LA 70448
985-727-4440
Fax: 985-727-4467

#1 Poydras St., Ste. 1400 #10
New Orleans, LA 70130
504-837-7946

This drawing and design is the exclusive property of Richard C. Lambert Consultants, LLC and may not be reproduced or used without authorization and written permission. © 2007

RCLC Project Number: 0687

Date Issued: 05/15/07
Drawn By: EDA
Checked By: EDA

Revisions:

ST. TAMMANY PARISH SHERIFF'S OFFICE

BROWNSWITCH ROAD
SLIDELL, LOUISIANA

CONSTRUCTION DOCUMENTS

SITE ELECTRICAL PLAN

Sheet Number: E1.3

EDA Project 9173
Engineering Design Associates, L.L.C.
Consulting Engineers
Copyright © 2007
3350 Ridgelake Drive Suite 190 Metairie, Louisiana 70002
504 836 3889 - 504 836 3887 (facsimile) - eda@engineeringdesignassoc.com

Copyright 2007