GRAPHIC SYMBOL LEGEND

XX — COLUMN LINE
LETTERS IN ONE DIRECTION NUMBERS IN THE OTHER DIRECTION

XX — KEY NOTE

WORK POINT, CONTROL POINT, OR DATUM POINT

XX — WINDOW TYPE

XX — DOOR SYMBOL

XX — REVISION
CLOUD AROUND REVISION (OPTIONAL IF REFERRING TO GENERAL REVISION)

XXX | XXXXXXXXX — ROOM IDENTIFICATION
ROOM NAME
ROOM NUMBER

XX / XXXX — ENLARGED DETAIL
DETAIL NUMBER
AREA OF DETAIL
SHEET NUMBER ON WHICH ENLARGED DETAIL IS DRAWN

XX / XXXX — SECTION LINE
SECTION IDENTIFICATION
SHEET WHERE SECTION IS DRAWN

XXX / XXX — EQUIPMENT TYPE
TYPE OF EQUIPMENT
EQUIPMENT GROUP

3/A102 — DETAIL
INDICATES SECTION OR DETAIL NO. 3 APPEARING ON SHEET A102

XX / XXXX — ELEVATION
IDENTIFICATION NO.
SHEET WHERE ELEVATION IS DRAWN

X — SECTION OR DETAIL NO.
TITLE
X | X — SCALE
INDICATES SCALE
SHEET NO. ON WHICH THE SECTION OR DETAIL IS DRAWN
SHEET NO. ON WHICH THE SECTION OR DETAIL IS CUT OR REFERENCED (ONE SHEET ONLY)

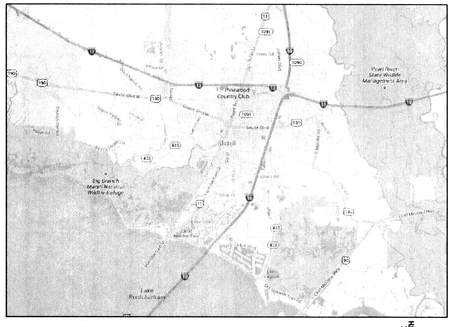

1 / T001 — VICINITY MAP
N.T.S.
TRUE NORTH

HERITAGE PARK RESTROOM BUILDING

CITY OF SLIDELL, OWNER

CITY OF SLIDELL PARKS & RECREATION DEPT.

SLIDELL PROJECT NO. 1800-46
A/E PROJECT NO. 20-1320

ABBREVIATIONS

&	AND	CLR.	CLEAR	F.D.	FLOOR DRAIN	J.B.	JUNCTION BOX	P.M.S.	PREFINISHED METAL SIDING	STOR.	STORAGE
∠	ANGLE	C.M.U.	CONCRETE MASONRY UNIT	FDN.	FOUNDATION	JT.	JOINT	PNL.	PANEL	STRL.	STRUCTURAL
@	AT	CNTR.	COUNTER	F.E.	FIRE EXTINGUISHER			POS.	POSITIVE	SUSP.	SUSPENDED
℄	CENTERLINE	C.O.	CLEAN OUT	F.E.C.	FIRE EXTINGUISHER CAB.	LB.	POUND	PR.	PAIR	SYM.	SYMMETRICAL
#	NUMBER OR ROUND	COL.	COLUMN	F.O.	FACE OF FOUNDATION	LT.	LIGHT	PRCST.	PRE-CAST	SYS.	SYSTEM
#	POUND OR NUMBER	CONC.	CONCRETE	FT.	FOOT	PREFAB.	PREFABRICATED				
ACOUS.	ACOUSTICAL	CONN.	CONNECTION	FL.	FLOOR	LKR.	LOCKER	PREFIN.	PREFINISHED	T.	TILE
ACT.	ACTUAL	CONSTR.	CONSTRUCTION	FLASH.	FLASHING	LL.	LIVE LOAD	PT.	POINT	T/C	TOP OF CASTING/CONCRETE
ADD.	ADDENDUM	CONT.	CONTINUOUS	FLG.	FLOORING	L.P.	LOW POINT			TRANS.	TRANSFORMER
A.D.	AREA DRAIN	CTSK.	COUNTERSUNK	FLOUR.	FLUORESCENT	LT.	LEFT	QT.	QUARRY TILE	TRD.	TREAD
ADJ.	ADJUSTABLE	CTR.	CENTER	F.O.C.	FACE OF CONCRETE	L.W.	LIGHT WEIGHT	QT.	QUART	T/C	TOP OF CURB
A.F.F.	ABOVE FINISHED FLOOR	CU.FT.	CUBIC FEET	F.O.F.	FACE OF FINISH			QTR.	QUARTER	TEL.	TELEPHONE
AGGR.	AGGREGATE	CU.YD.	CUBIC YARDS	F.O.S	FACE OF STUDS	MAX.	MAXIMUM	QUANT.	QUANTITY	THK.	THICK
AL.	ALUMINUM			F.P.M.	FEET PER MINUTE	MECH.	MECHANICAL	1/4 RD.	QUARTER-ROUND		
ALT.	ALTERNATIVE	DLB.	DOUBLE	FPRF.	FIRE PROOF	MEMB.	MEMBRANE			T/P	TOP OF PAVEMENT
APPROX.	APPROXIMATE	DEPT.	DEPARTMENT	F.R.	FIRE RATED	MFR.	MANUFACTURER	R.	RISER	T/V	TELEVISION
ARCH.	ARCHITECTURAL	DET'L	DETAIL	F.S.	FULL SIZE	MH.	MANHOLE	RAD.	RADIUS	T/W	TOP OF WALL
ASPH.	ASPHALT	DIA.	DIAMETER	FT.	FOOT OR FEET	MIN.	MINIMUM	REIN.	REINF. CONC. PIPE	TYP.	TYPICAL
AVG.	AVERAGE	DIM.	DIMENSION	FTG.	FOOTING	MISC.	MISCELLANEOUS	RD.	ROOF		
		DISP.	DISPENSER	FURR.	FURRING	M.E.J.	MASONRY-ACCED JOINT	R.D.	ROOF DRAIN	UNF.	UNFINISHED
		DN.	DOWN	FUT.	FUTURE	M.O.	MASONRY OPENING	REF.	REFERENCE	U.O.N.	UNLESS OTHERWISE NOTED
BD.	BOARD	D.O.	DOOR OPENING			MOD.	MODIFIED	REGTR.	REGISTER		
BIT.	BITUMINOUS	DR.	DOOR	GA.	GAUGE	M.P.H.	MILES PER HOUR	REINF.	REINFORCED	VAR.	VARIATIONS
BITUM.	BITUMINOUS	DWR.	DRAWER	GAL.	GALLON	M.T.	METAL THRESHOLD	REQ.	REQUIRED	VOLTS	VOLTS
BLDG.	BUILDING	DS.	DOWNSPOUT	GALV.	GALVANIZED	MTL.	METAL	REQ'D	REQUIRED	V.C.T.	VINYL COMPOSITION TILE
BLK.	BLOCK	D.S.P.	DRY STANDPIPE	G.L.	GRADE LINE	MTD.	MOUNTED	RM.	ROOM	VERT.	VERTICAL
BLKG.	BLOCKING	DTL.	DETAIL	GL.	GLASS	MUL.	MULLION	R.O.	ROUGH OPENING	VOL.	VOLUME
B.L.	BUILDING LINE	DWG.	DRAWING	GND.	GROUND			R.P.M.	REVOLUTIONS PER MINUTE	VOL.	VERIFY ON JOB
BM.	BEAM			G.P.M	GALLONS PER MINUTE	N.	NORTH	RT.	RIGHT	VTR	VENT THROUGH ROOF
BOT.	BOTTOM	E.	EAST	GR.	GRADE	N/A	NOT APPLICABLE	R.E.L.	RAIN WATER LEDER		
BRG.	BEARING	EA.	EACH	GYP.	GYPSUM	N.I.C.	NOT IN CONTRACT			W.	WEST
BRS.	BRASS	E.F.	EXHAUST FAN			NO. or #	NUMBER	S.	SOUTH	W/	WITH
BRZE.	BRONZE	EJ.	EXPANSION JOINT	H.B.	HOSE BIBB	NOM.	NOMINAL	S.A.T.	SUSPENDED ACOUS. TILE	WD.	WOOD
B&S.	BELL & SPIGOT	ELEV.	ELEVATION	H.C.	HOLLOW CORE	N.T.S.	NOT TO SCALE	S.C.	SOLID CORE	W/O	WITHOUT
		ELEC.	ELECTRICAL	H/C	HANDICAPPED			SCHED.	SCHEDULE	WP.	WATER PROOF
CAB.	CABINET	EMER.	EMERGENCY	HDWD.	HARDWOOD	O.A.	OVERALL	SYST.	SYSTEM	WSCT.	WAINSCOT
C.B.	CATCH BASIN	ENCL.	ENCLOSURE	H.M.	HOLLOW METAL	OBS.	OBSOLETE	SECT.	SECTION	WT.	WEIGHT
CEM.	CEMENT	E.P.	ELECTRICAL PANELBOARD	HORIZ.	HORIZONTAL	O.C.	ON CENTER	SH.	SHELF	W.G.	WATER GAGE
CER.	CERAMIC	EQ.	EQUAL	HR.	HOUR	O.D.	OUTSIDE DIAMETER	SHT.	SHEET		
C.F.M.	CUBIC FEET PER MINUTE	EQUIP.	EQUIPMENT	HGT.	HEIGHT	OPNG.	OPENING	SIM.	SIMILAR	YD.	YARD
C.G.	CORNER GUARD	EXIST.	EXISTING	H.P.	HIGH POINT	OPP.	OPPOSITE	SPEC.	SPECIFICATION(S)		
C.I.	CAST IRON	EXPO.	EXPOSED					SQ.	SQUARE		
C.J.	CONTRACTION JOINT	EXP.	EXPANSION	I.D.	INSIDE DIAMETER	PL.	PLATE	S.ST.	STAINLESS STEEL		
C.S.P.	CORRUGATED STEEL PIPE	EXT.	EXTERIOR	INSUL.	INSULATION	P.LAM.	PLASTIC LAMINATE	STA.	STATION		
CLG.	CEILING			INT.	INTERIOR	PLAS.	PLASTER	STD.	STANDARD		
CLKG.	CAULKING	F.A.	FIRE ALARM	INV.	INVERT	PLYWD.	PLYWOOD	STL.	STEEL		
CLO.	CLOSET	F.B.	FLAT BAR								

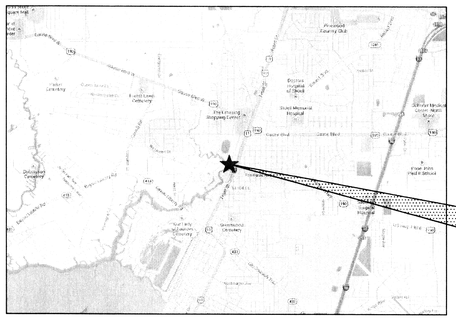

HERITAGE PARK
1701 BAYOU LN.
SLIDELL, LA 70458

2 / T001 — LOCATION MAP
N.T.S.
TRUE NORTH

MATERIALS LEGEND

ELEVATION

- BRICK
- CERAMIC TILE
- CONCRETE
- GLAZING
- SHEET METAL

PLAN or SECTION

- ACOUSTICAL TILE
- BRICK
- CERAMIC TILE
- CONCRETE
- CONC. MASONRY UNITS
- EARTH
- FLOORING, RESILIENT
- GRASS & GRAVEL
- GYPSUM BOARD or PLASTER
- GYPSUM SHEATHING
- INSULATION, RIGID
- METAL (LARGE SCALE)
- METAL (SMALL SCALE)
- PLYWOOD
- PLYWOOD
- TILE ON CONCRETE
- WOOD, ROUGH

REFERENCE CODES

INTERNATIONAL BUILDING CODE (2012)
CONSTRUCTION TYPE: *IIB*

NFPA LIFE SAFETY 101 (2012)

ADA AND ABA ACCESSIBILITY GUIDELINES. JULY 23, 2004;
DEPARTMENT OF JUSTIC SEPTEMBER 15, 2010

SHEET INDEX

T100	TITLE SHEET
A100	FLOOR PLAN & GENERAL NOTES
A101	EXTERIOR & INTERIOR ELEVATIONS
A102	ROOF PLAN & DETAILS
A200	BUILDING SECTION, DETAILS & SCHEDULES
S100	FOUNDATION PLAN & DETAILS
S101	ROOF FRAMING PLAN & DETAILS
M101	FLOOR PLAN – MECHANICAL
E101	POWER AND LIGHTING
E102	DETAILS

project no.	20-1320
drawn	JMW
checked	EGA, JJP
date	02.14.2014
revised	

Meyer Engineers, Ltd.
4937 Hearst Street . Suite 1B . Metairie, Louisiana 70001
2031 Claiborne Street . Mandeville, Louisiana 70448
phone.504.885.9892 . fax.504-887-5056
website.www.meyer-e-l.com

Meyer Engineers, Ltd. ENGINEERS & ARCHITECTS

TITLE SHEET
HERITAGE PARK RESTROOM BUILDING
CITY OF SLIDELL PARKS & RECREATION DEPT.
CITY OF SLIDELL, OWNER

sheet no.
T100
of 10 sheets