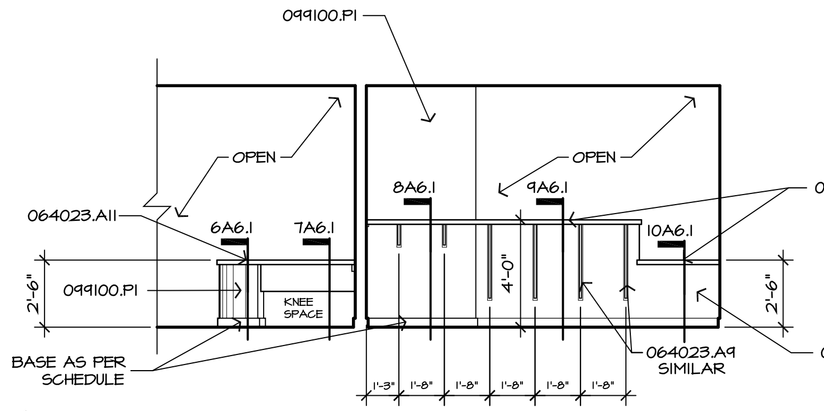

1 Lobby 100

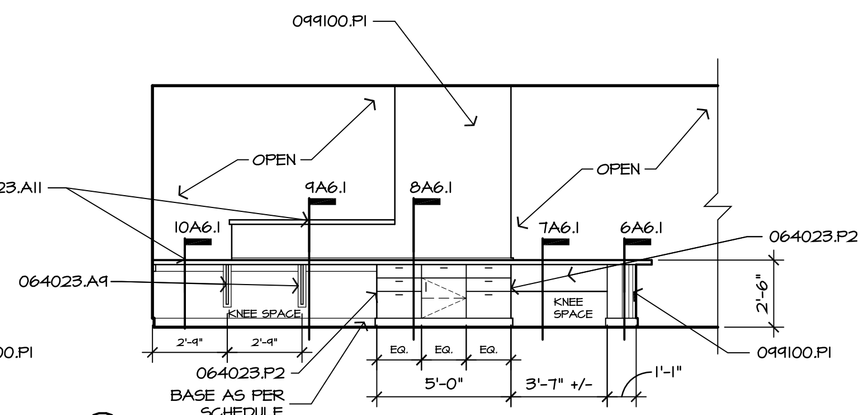

2 Reception 101

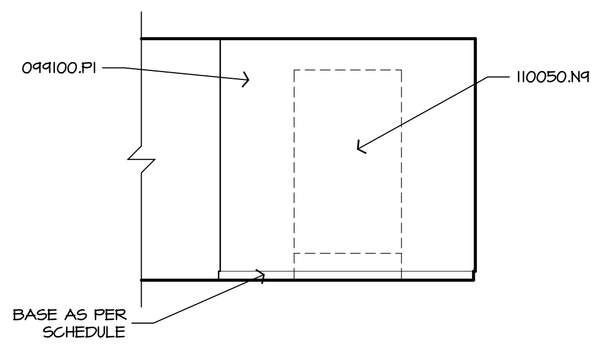

3 Reception 101

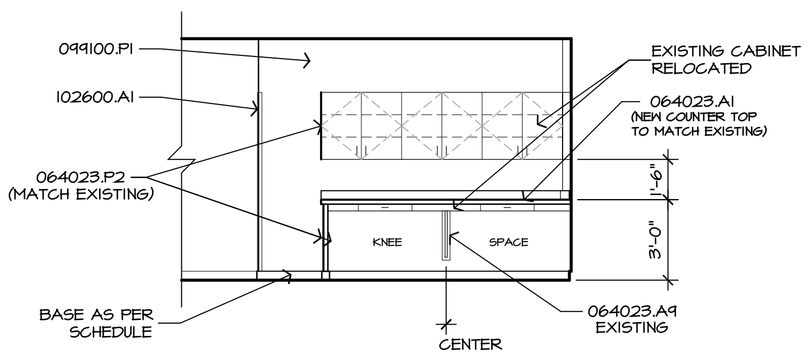

4 Files 102

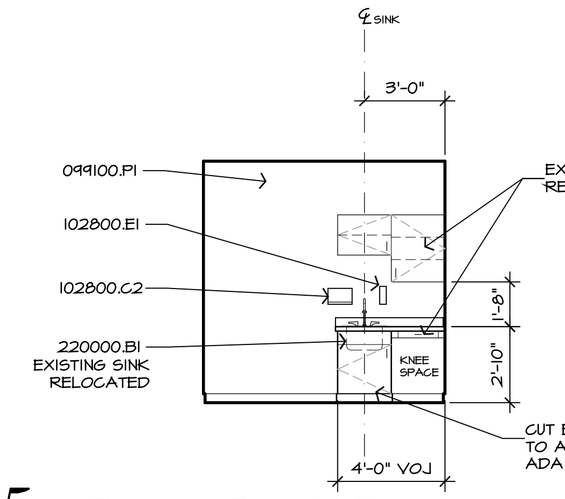

5 Exam 5 107

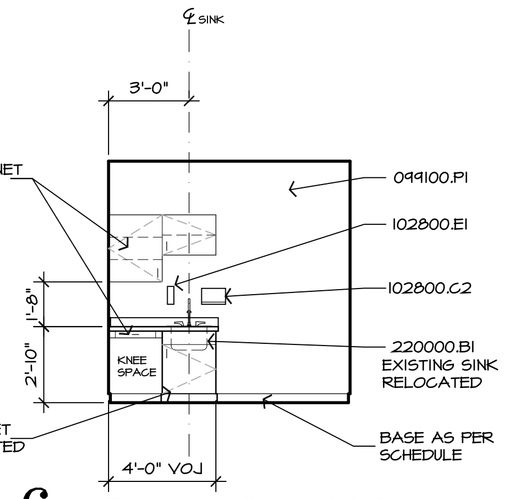

6 Exam 7 109

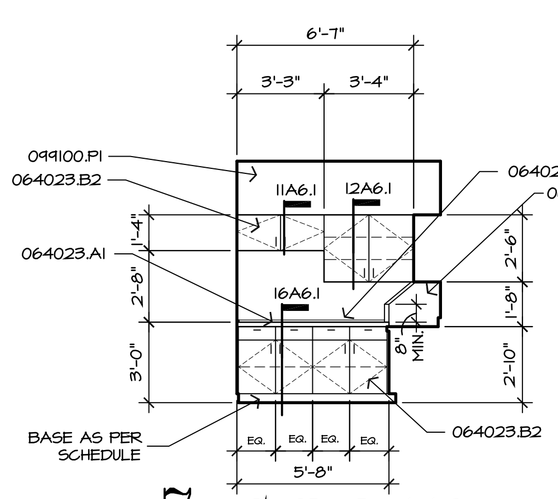

7 Soiled 110

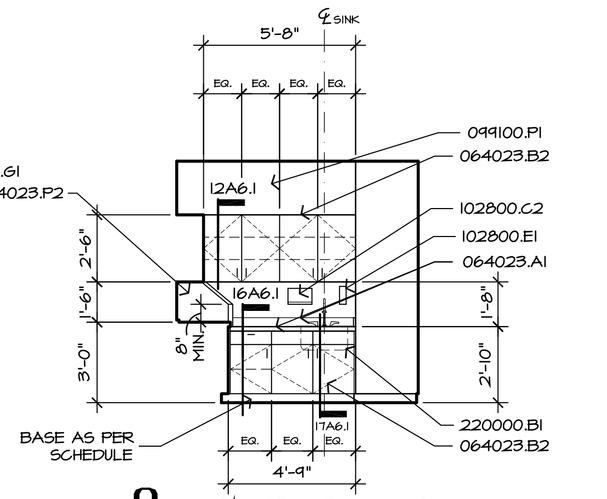

8 Soiled 110

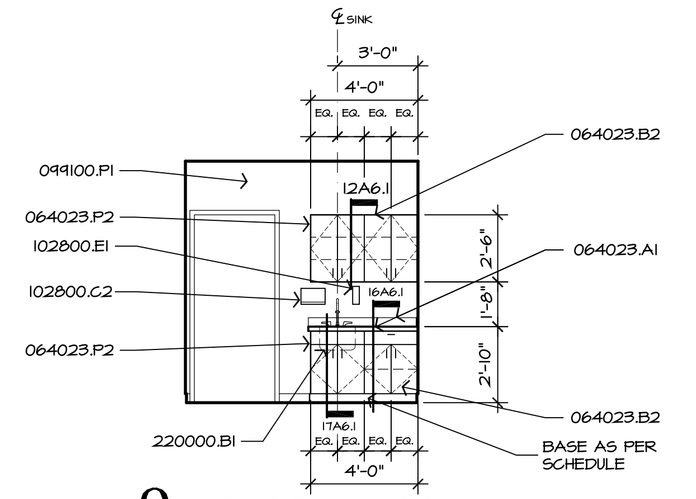

9 Lobby 100

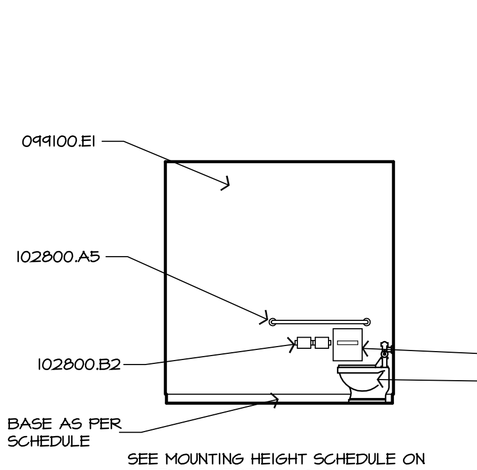

10 Restroom 122

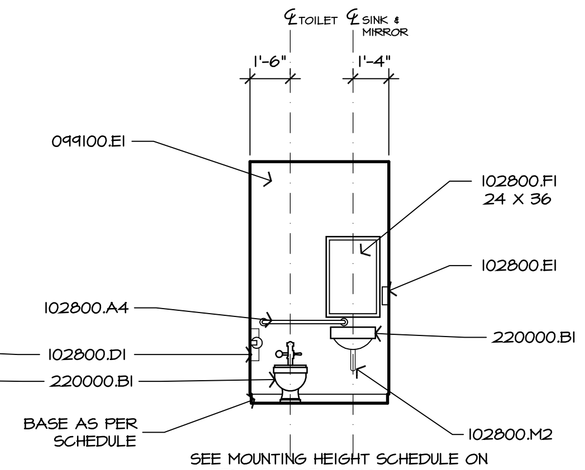

11 Restroom 122

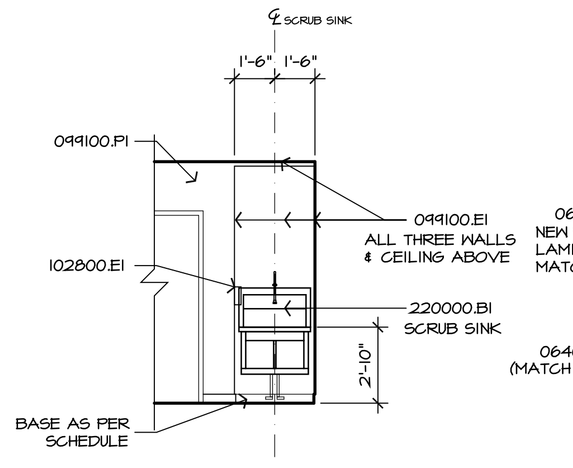

12 Scrub Sink

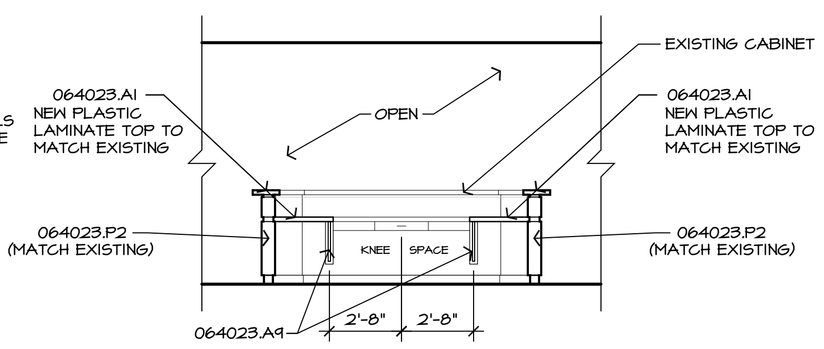

13 Nurse Station 105

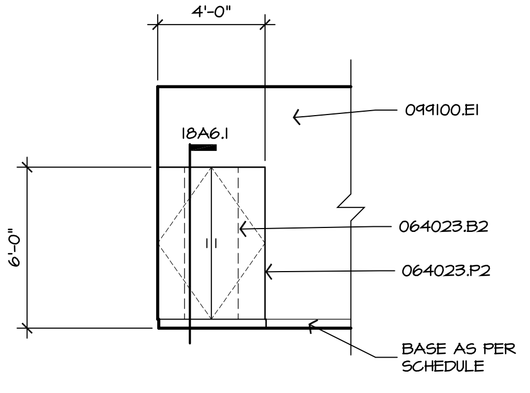

14 Exam 6 108

KEYNOTE EXPLANATION

064023.A1	PLASTIC LAMINATE TOP, EDGE, (AND SPLASH WHERE INDICATED), INSTALLED ON 3/4" PLYWOOD TOP WITH 1 X 2 EDGE.
064023.A11	GRANITE TOP, EDGE, (AND SPLASH WHERE INDICATED), INSTALLED ON 3/4" PLYWOOD TOP (SEE 123640).
064023.A9	PLASTIC LAMINATE CLAD KNEE BRACE.
064023.B2	PLASTIC LAMINATE CLAD CABINET WORK.
064023.G1	3/4" X 3/4" HARDWOOD TRIM.
064023.P2	PLASTIC LAMINATE CLAD END PANEL.
099100.E1	EPOXY PAINT ALL WALLS.
099100.P1	PAINTED WALLS.
102600.A1	CORNER GUARD.
102800.A4	36" GRAB BAR.
102800.A5	42" GRAB BAR.
102800.B2	TOILET PAPER DISPENSER, DOUBLE ROLL.
102800.C2	PAPER TOWEL DISPENSER.
102800.D1	SANITARY NAPKIN DISPOSAL UNIT.
102800.E1	SOAP DISPENSER.
102800.F1	FRAMED MIRROR UNIT, SIZE AS INDICATED.
102800.M2	UNDER SINK PROTECTIVE PIPE COVER SYSTEM.
110050.N9	INDOOR WALL WATER FOUNTAIN; FURNISHED BY OWNER, INSTALLED BY CONTRACTOR.
220000.B1	PLUMBING FIXTURE.

KEY PLAN

ARCHITECTS SOUTHWEST
A Professional Corporation
LAFAYETTE, LA.
(337) 237-2211

Medical Office Suite

Tenant Improvement for Dr. Hertzak, Suite D

Slidell La.

DATE	REVISED	NOTES
09/16/10		

© 2010 · Architects Southwest

ASW PROJECT NO. 10030

SHEET

A5.1

___OF___SHEETS