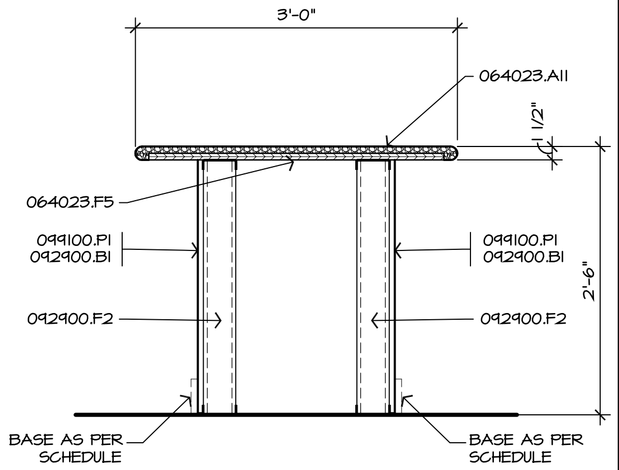

6 Desk Cabinet

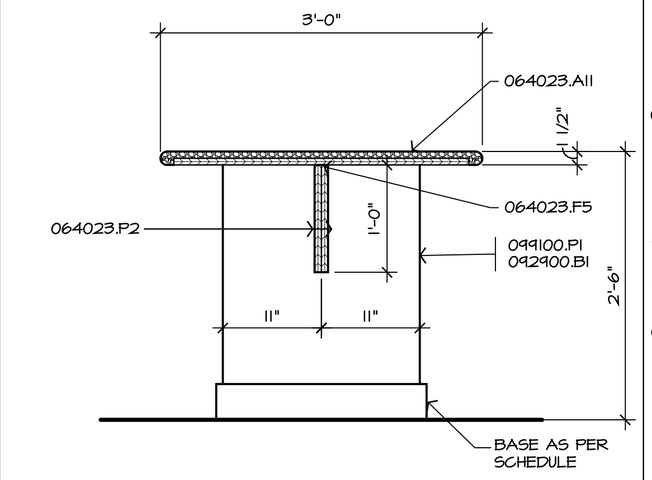

7 Desk Cabinet

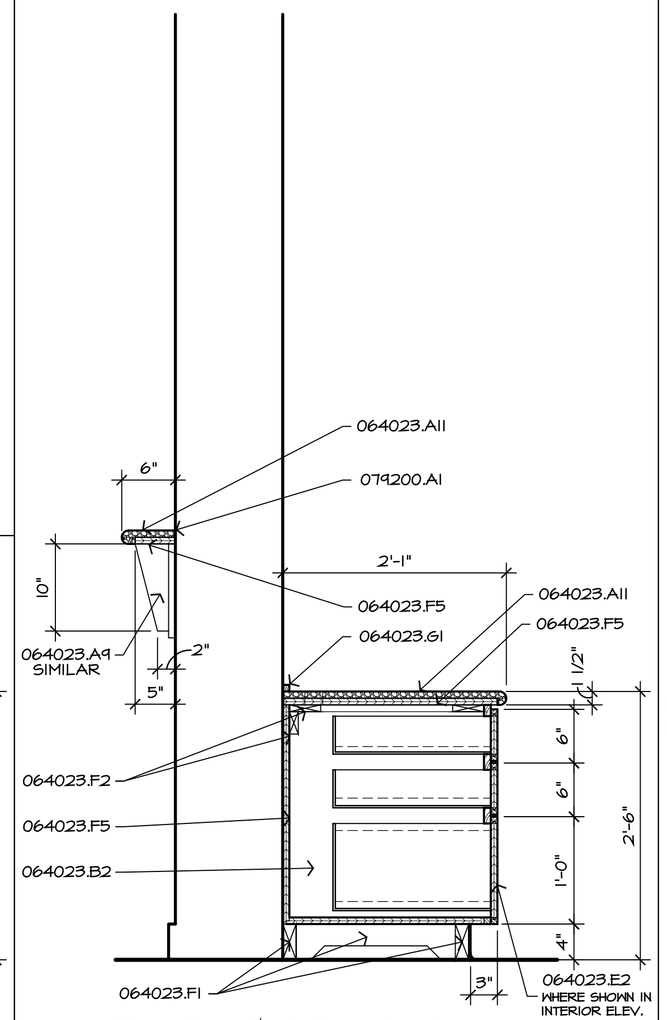

8 Desk Cabinet @ Reception

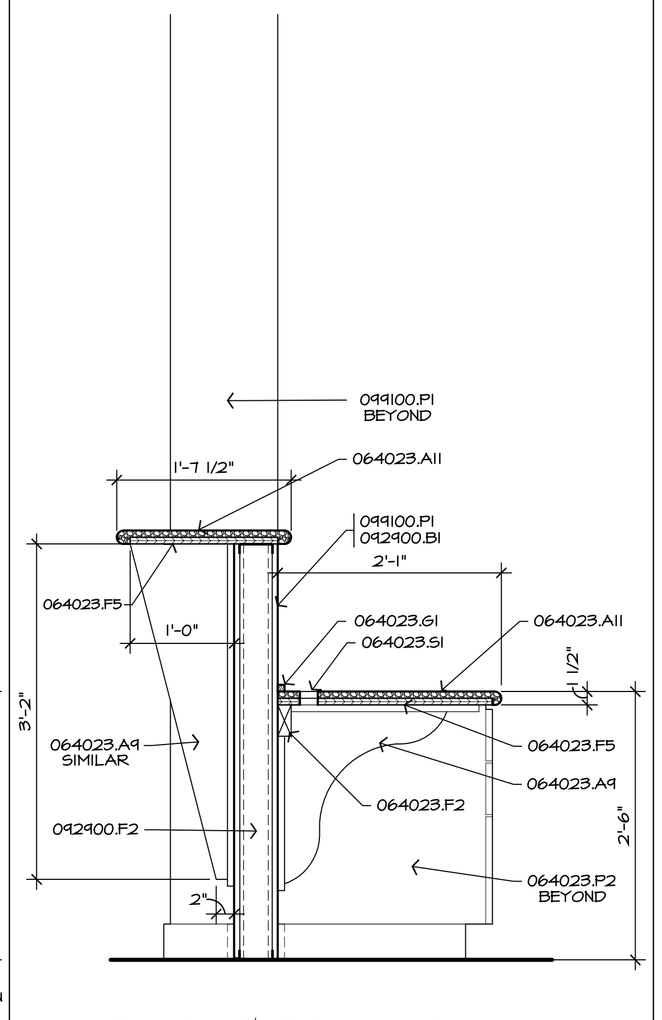

9 Desk Cabinet @ Reception

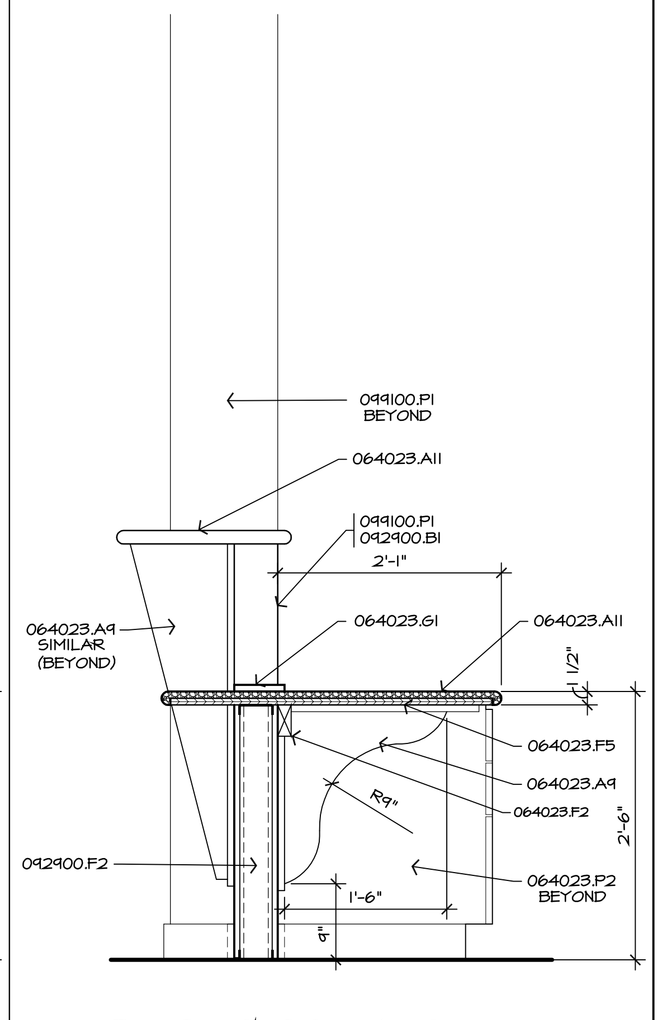

10 Desk Cabinet @ Reception

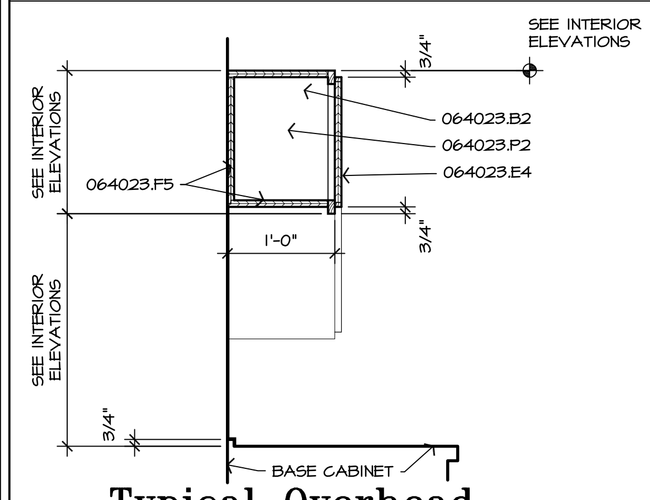

11 Typical Overhead Cabinet

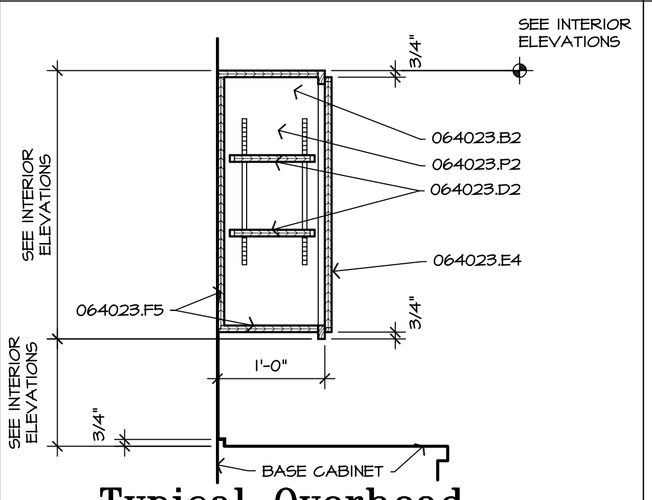

12 Typical Overhead Cabinet

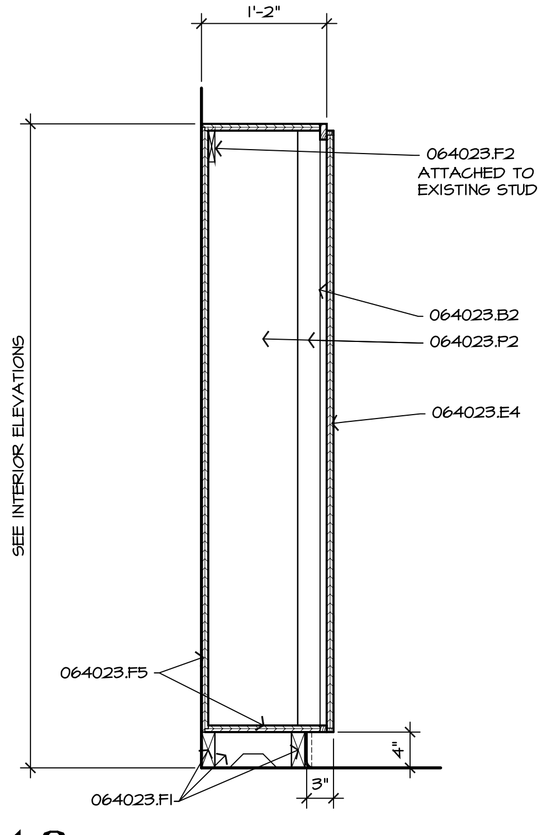

18 Cabinet Detail

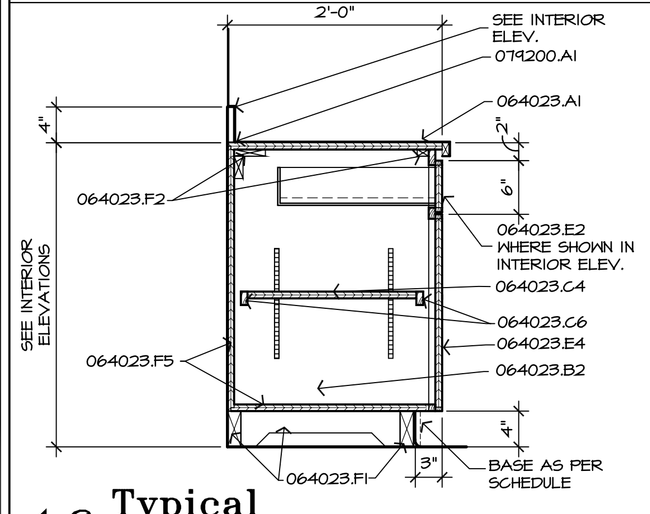

16 Typical Base Cabinet

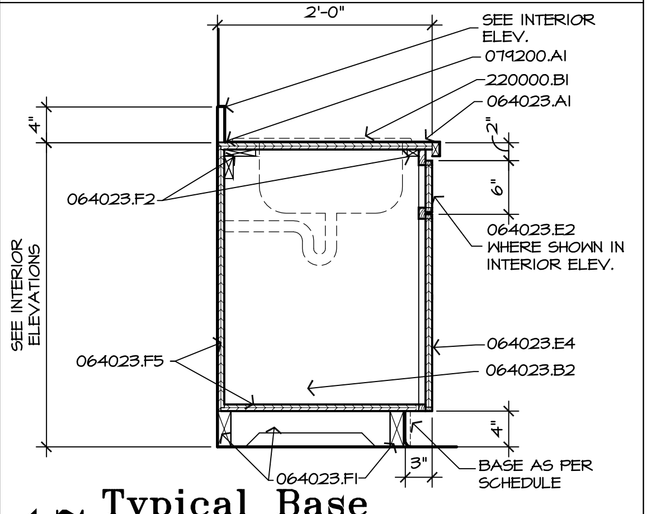

17 Typical Base Cabinet @ Sink

KEYNOTE EXPLANATION

064023.A1	PLASTIC LAMINATE TOP, EDGE, (AND SPLASH WHERE INDICATED), INSTALLED ON 3/4" PLYWOOD TOP WITH 1 X 2 EDGE.
064023.A11	GRANITE TOP, EDGE, (AND SPLASH WHERE INDICATED), INSTALLED ON 3/4" PLYWOOD TOP (SEE 123640).
064023.A9	PLASTIC LAMINATE CLAD KNEE BRACE.
064023.B2	PLASTIC LAMINATE CLAD CABINET WORK.
064023.C4	PLASTIC LAMINATE CLAD SHELVING UNIT WITH ADJUSTABLE SHELVES.
064023.C6	1 X 2 SHELF EDGE, TYPICAL.
064023.D2	PLASTIC LAMINATE CLAD 3/4" ADJUSTABLE SHELVE(S).
064023.E2	PLASTIC LAMINATE CLAD DRAWER WHERE SHOWN ON INTERIOR ELEVATIONS.
064023.E4	PLASTIC LAMINATE CLAD DRAWER FRONT OR CABINET DOOR.
064023.F1	TREATED 2 X CABINET BASE FRAMING.
064023.F2	ROUGH FRAMING AS REQUIRED BY CABINET BUILDER.
064023.F5	3/4" PLYWOOD FRAMING.
064023.G1	3/4" X 3/4" HARDWOOD TRIM.
064023.P2	PLASTIC LAMINATE CLAD END PANEL.
064023.S1	(2) 1-1/2" HOLES DRILLED THROUGH COUNTER; PROVIDE RUBBER GROMMET SHIELD AT EACH; VERIFY EXACT LOCATION OF HOLES WITH ARCHITECT.
079200.A1	CONTINUOUS BEAD OF SEALANT.
092900.B1	5/8" GYPSUM BOARD.
092900.F2	3-5/8" METAL STUD FRAMING AT 16" O. C.
099100.P1	PAINTED WALLS.
220000.B1	PLUMBING FIXTURE.

KEY PLAN

ARCHITECTS SOUTHWEST
A Professional Corporation
LAFAYETTE, LA.
(337) 237-2211

Medical Office Suite

Tenant Improvement for Dr. Hertzak, Suite D

Slidell La.

DATE	REVISED	NOTES
09/16/10		

© 2010 · Architects Southwest

ASW PROJECT NO. 10030

SHEET

A6.1

___ OF ___ SHEETS