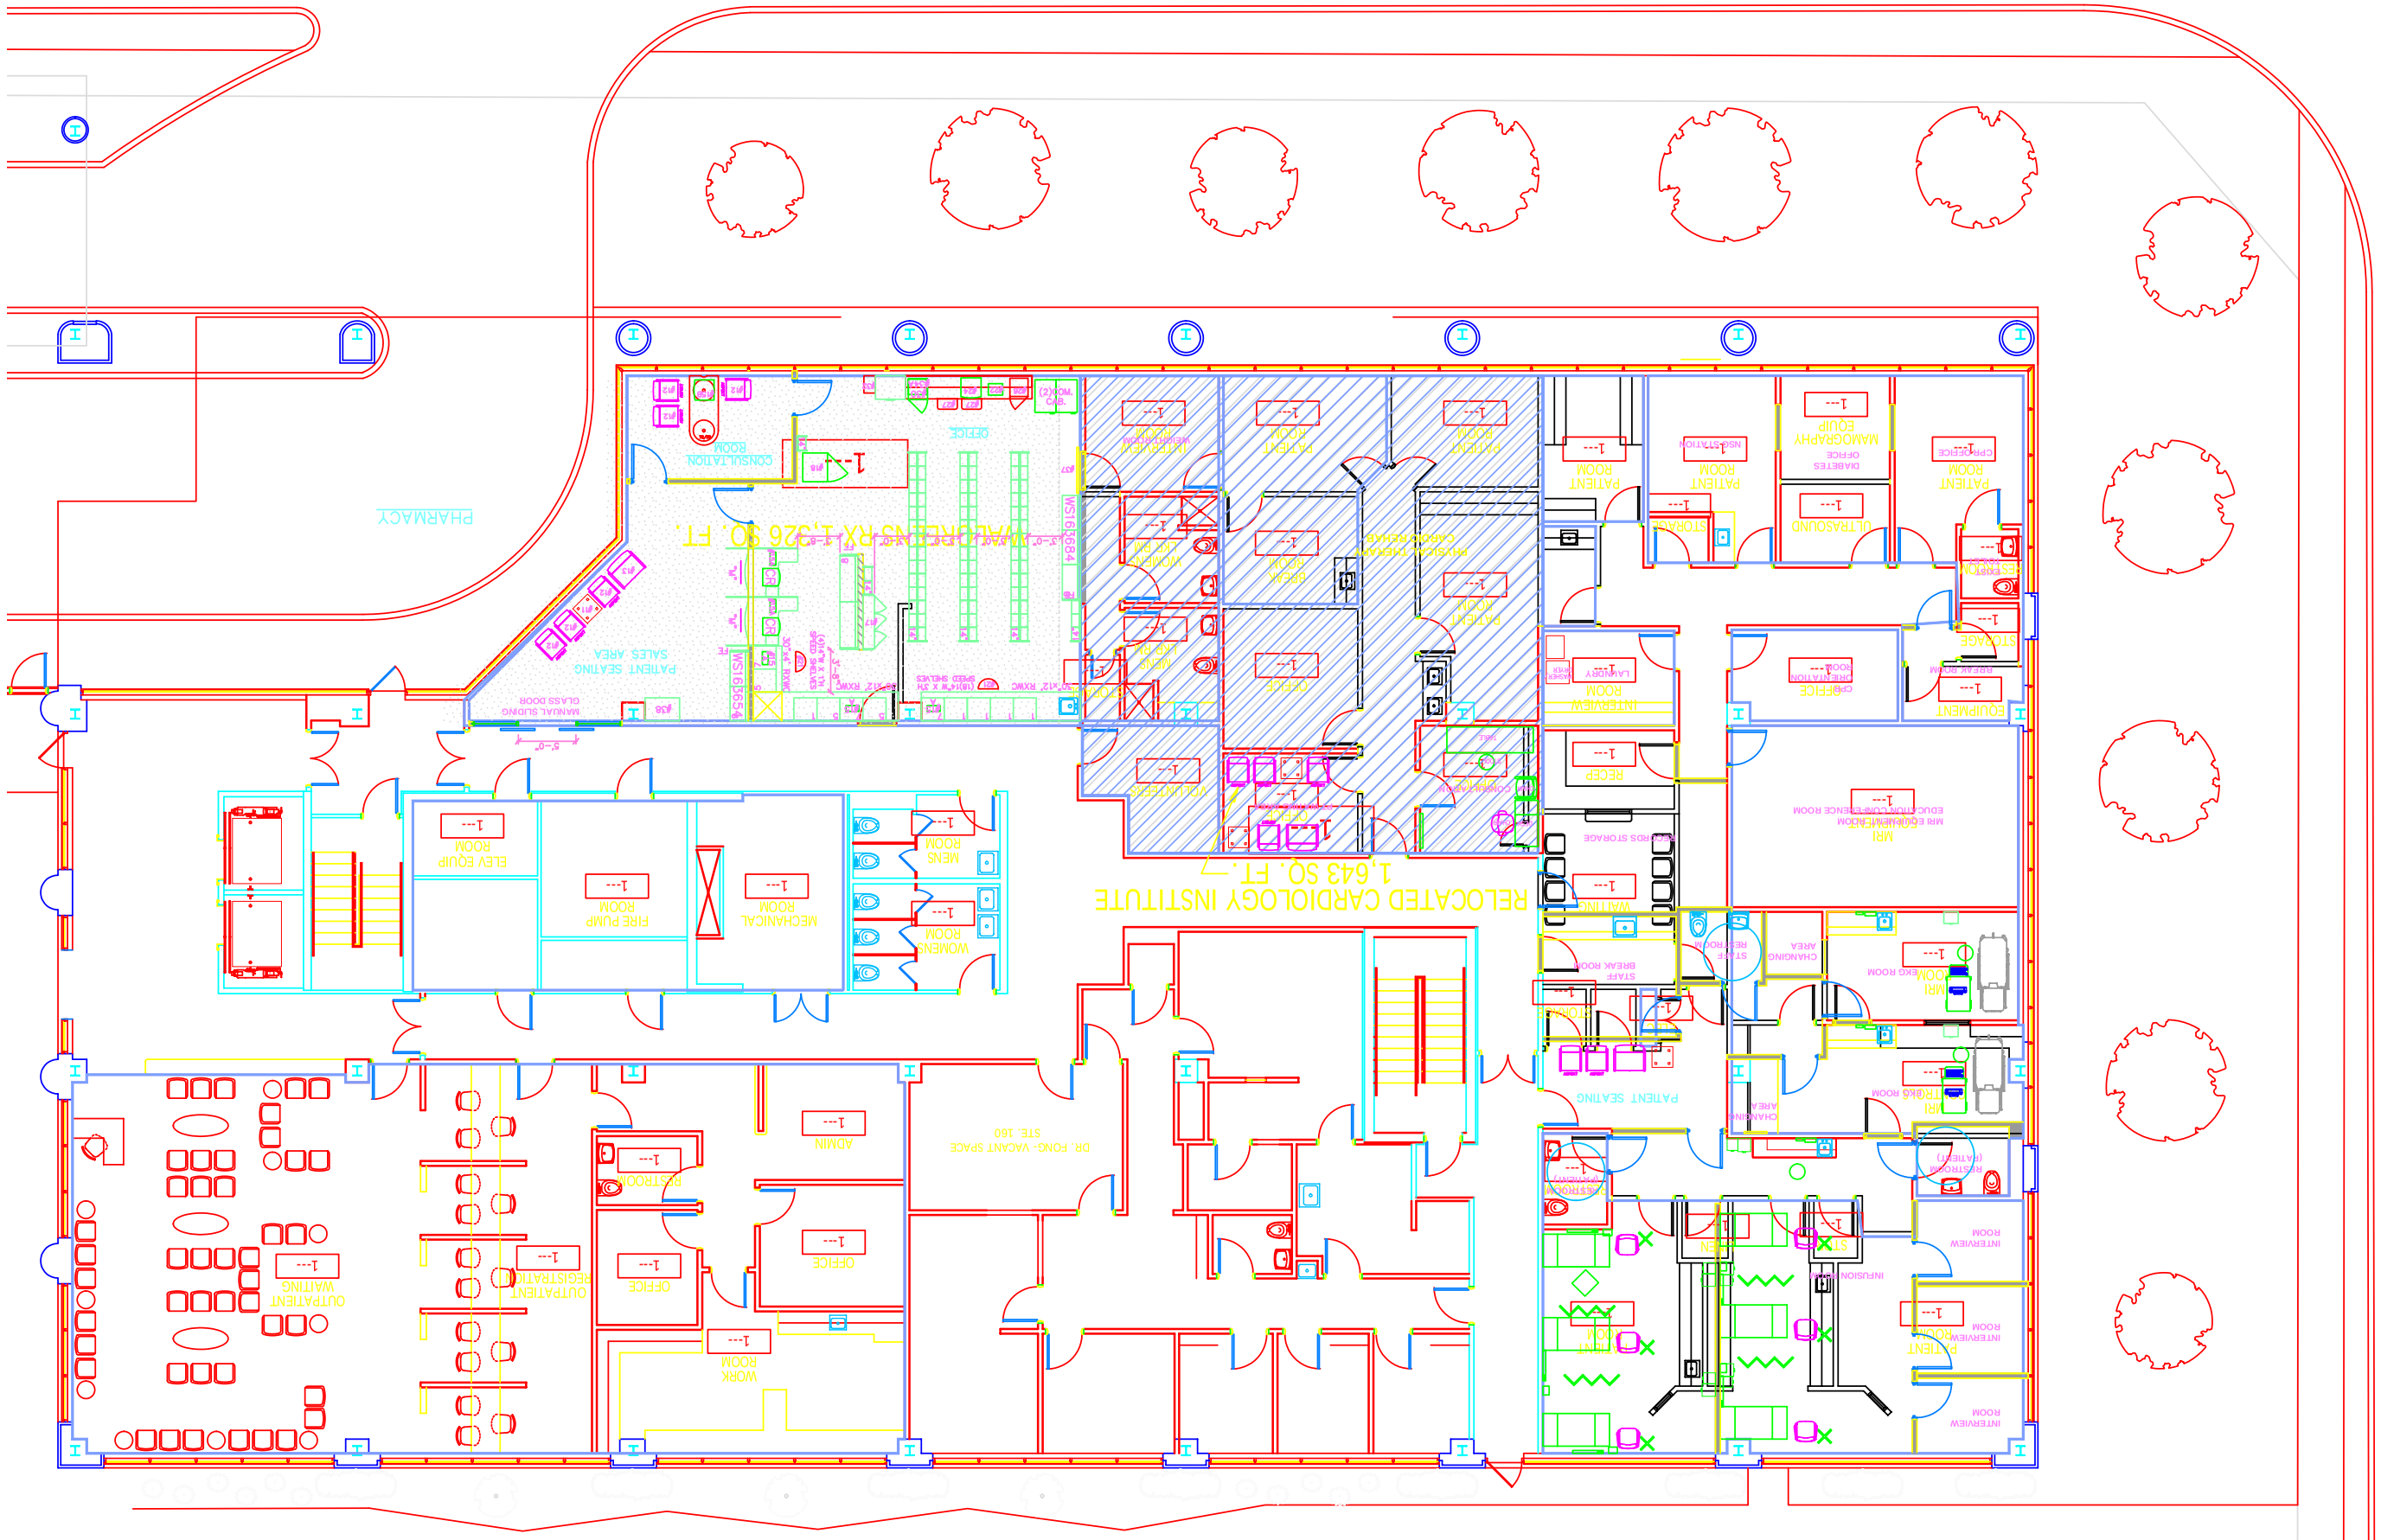
PHARMACY
PATIENT SEATING SALES AREA
MANUAL SLIDING GLASS DOOR
CONSULTATION ROOM
OFFICE
PHARMACY 1,326 SQ. FT.
WS16SB4
WS16SB4
PATIENT ROOM
PATIENT ROOM
PATIENT ROOM