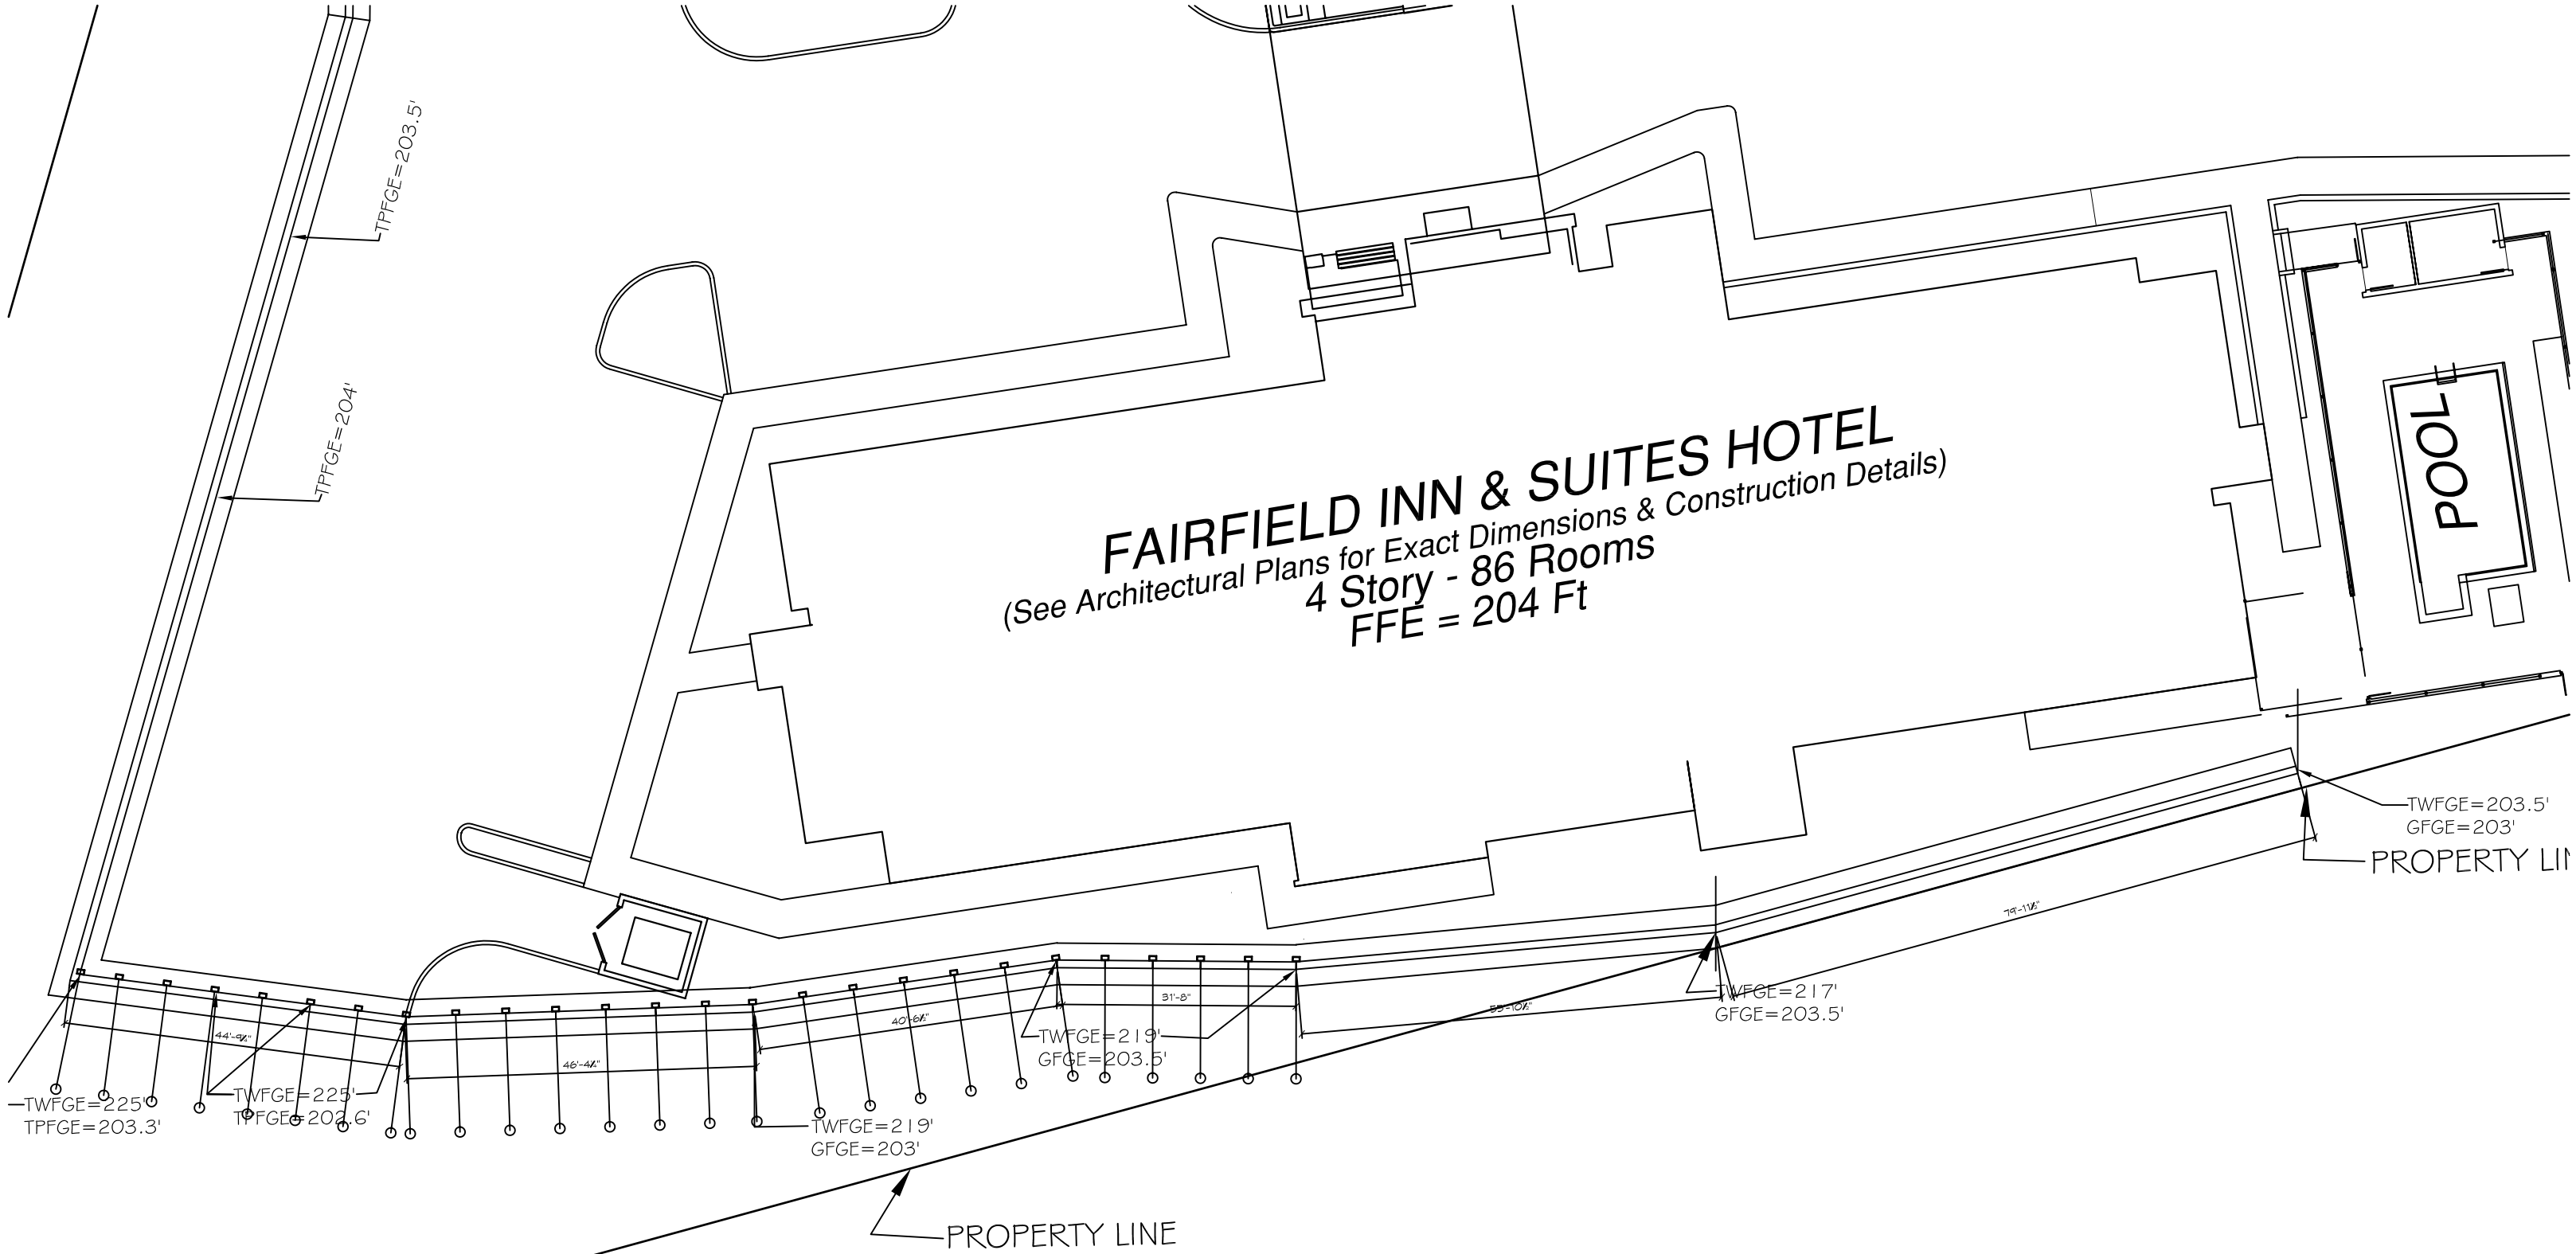

PARTIAL SITE PLAN

SCALE: 1/32"=1'-0"

N

TWFGE=TOP OF RETAINING W
GFGE=TOP OF GROUND