OWNER(S)/BUYER(S)

Hattiesburg LQIS Lodging, LLC

BASE BEARING: N88°44'24"W (REF. #1)

REFERENCE:

1. PLAT SHOWING SURVEY OF 2.368 ACRE TRACT, BY TIMOTHY R. BURGE, P.E., P.L.S., DATED 6/18/2009

2. PLAT SHOWING SURVEY OF 0.36 ACRE TRACT BY RICHARD B. BRANTLEY, P.L.S., DATED 9/11/2012

BENCHMARK

REFERENCE: GPS-OPUS SOLUTION (NAVD88)

TBM 1: West bolt on Catch Basin near Southwest Corner of Tract
Elev: 216.65'(NAVD88)

NATURAL GAS PIPELINE:

WILLMUT GAS
(601)544-6001

THIS SURVEY WAS PREPARED AT THE REQUEST AND FOR THE EXCLUSIVE USE OF:
Hattiesburg LQIS Lodging, LLC.

THIS FIRM WAS NOT CONTRACTED TO PERFORM A COMPLETE TITLE ABSTRACT OF THE PROPERTY SHOWN HEREON. BE AWARE THAT SERVITUDES SHOWN HEREON WERE TAKEN FROM REFERENCE DATA AND THAT OTHER SERVITUDES, ENCUMBRANCES OR RESTRICTIONS, EITHER VISIBLE OR NOT VISIBLE, MAY AFFECT THE SUBJECT PROPERTY.

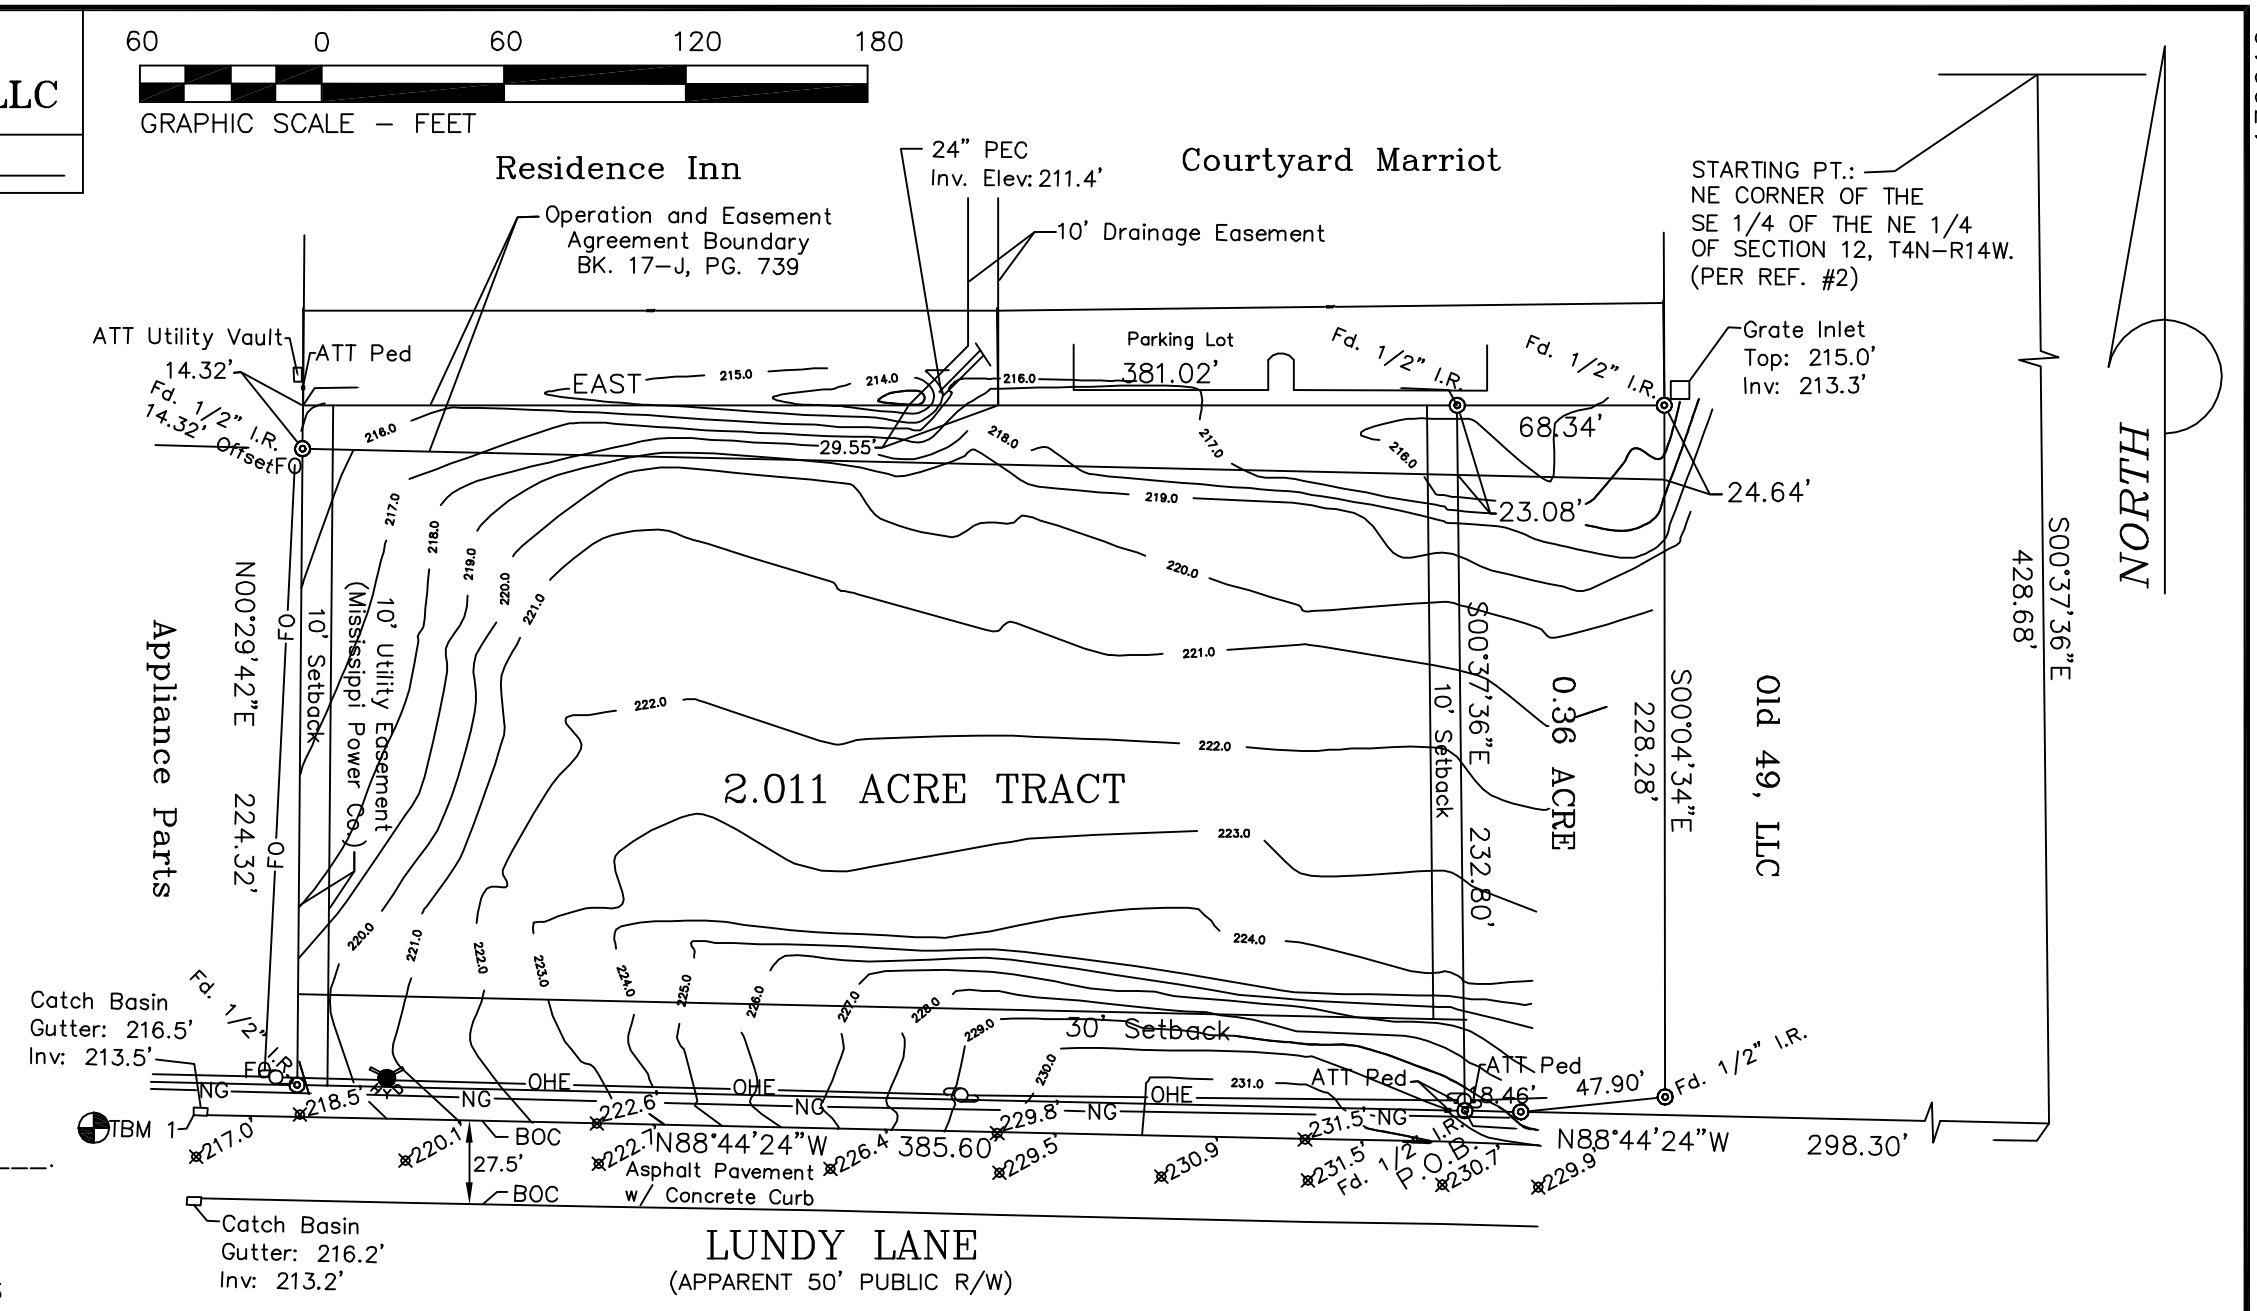

LEGEND

- Power Pole
- Fire Hydrant
- WV Water Meter/Valve
- 41.2' Spot Elevation
- —OHE— Over Head Electric Line
- PEC Polyethylene Culvert
- —NG— Natural Gas Pipeline
- —FO— Fiber Optic Line

MAP SHOWING TOPOGRAPHIC SURVEY
OF
A Certain 2.011 Acre Tract
LOCATED IN SECTION 12, T4S-R14W
LAMAR COUNTY,
HATTIESBURG, MISSISSIPPI

CERTIFICATION:

I HEREBY CERTIFY THAT I AM RESPONSIBLE FOR A FIELD SURVEY OF THE PROPERTY SHOWN HEREON AND THAT THIS MAP IS MADE IN ACCORDANCE WITH FIELD NOTES OF SAID SURVEY RECORD PLATS AND/OR DESCRIPTIONS. THERE ARE NO ENCROACHMENTS EITHER WAY ACROSS PROPERTY LINES, UNLESS OTHERWISE SHOWN. THIS SURVEY MEETS THE REQUIREMENTS FOR A CLASS "B" SURVEY.

DATE: 2/7/13

F. DEWITT LADNER
PROFESSIONAL LAND SURVEYOR
REG. #3173

F. DEWITT LADNER
PROFESSIONAL LAND SURVEYOR
6161 PERKINS ROAD, STE. 2B,
BATON ROUGE, LA. 70808 (225)274-5482

W.O. # 130010

130010