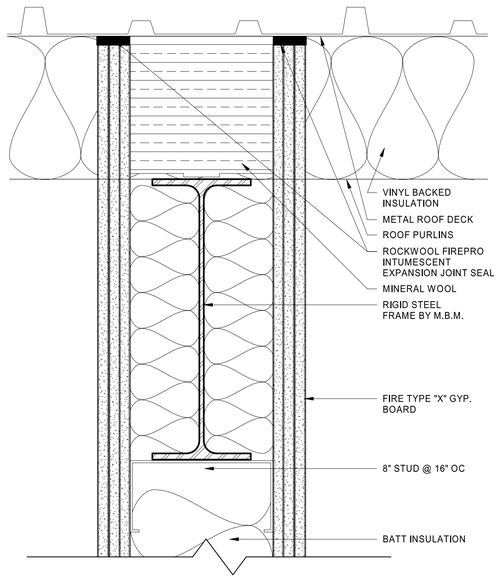

11 FURRING DETAIL
3" = 1'-0"

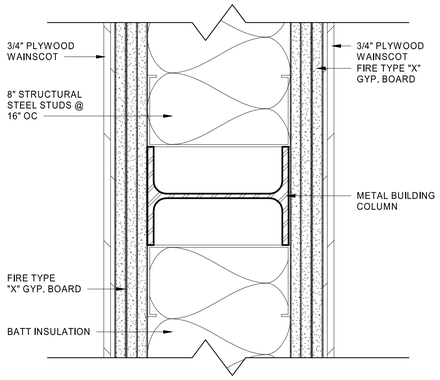

10 COLUMN FURRING DETAIL
3" = 1'-0"

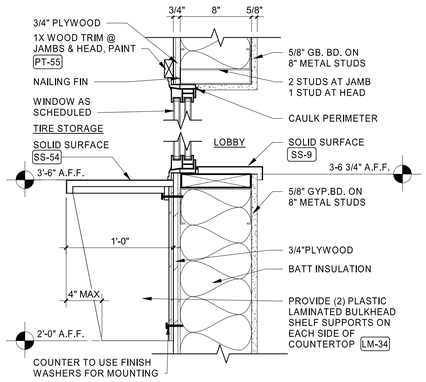

9 WINDOW SECTION
1 1/2" = 1'-0"

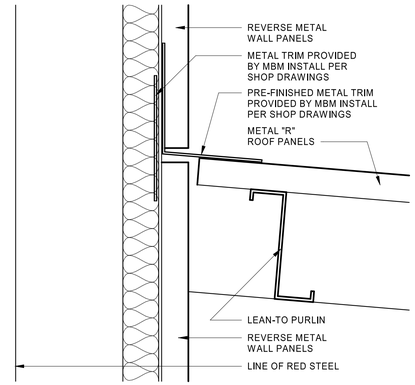

8 TRIM DETAIL
3" = 1'-0"

7 ACM BASE TRIM
3" = 1'-0"

6 BASE TRIM
3" = 1'-0"

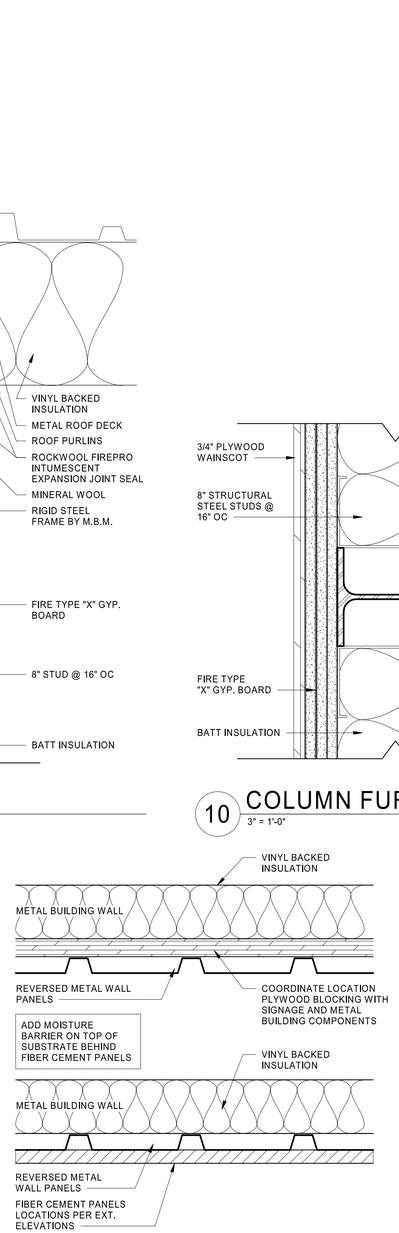

5 REVERSED MTL WALL PANEL
1 1/2" = 1'-0"

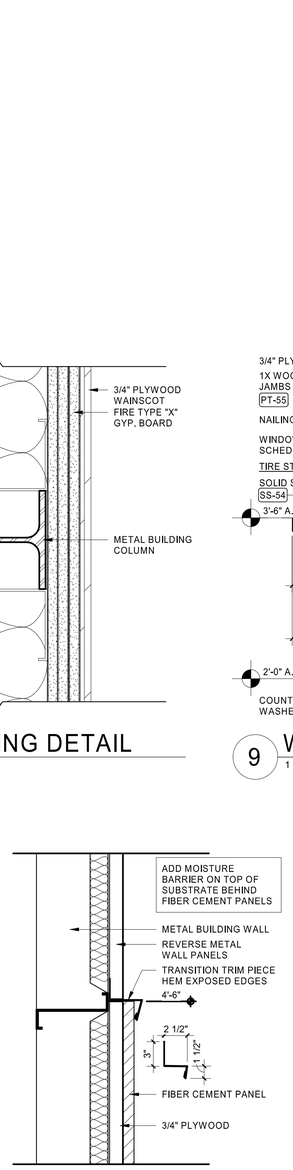

4 HORIZONTAL PANEL TRANSITION
1 1/2" = 1'-0"

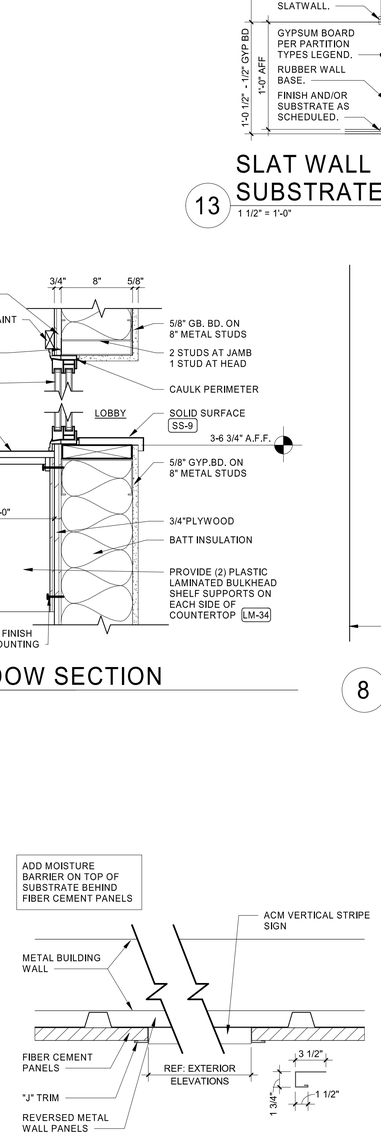

3 ACM BASE TRIM
1 1/2" = 1'-0"

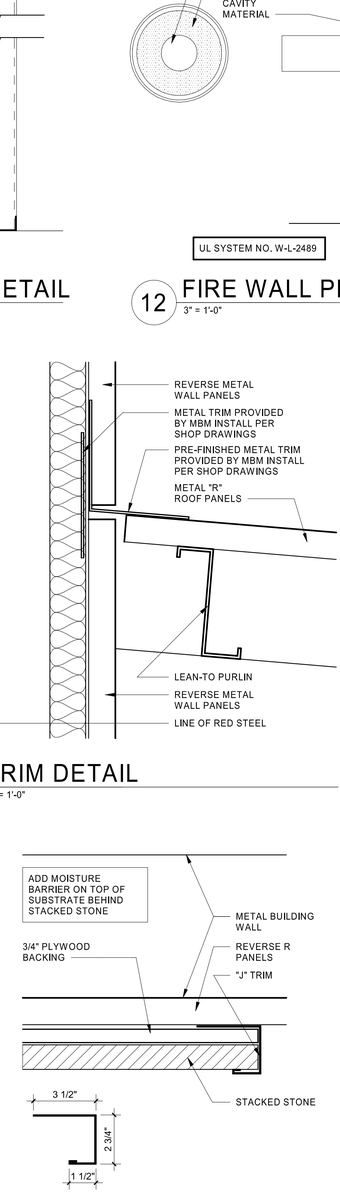

2 VERTICAL PANEL TRANSITION
3" = 1'-0"

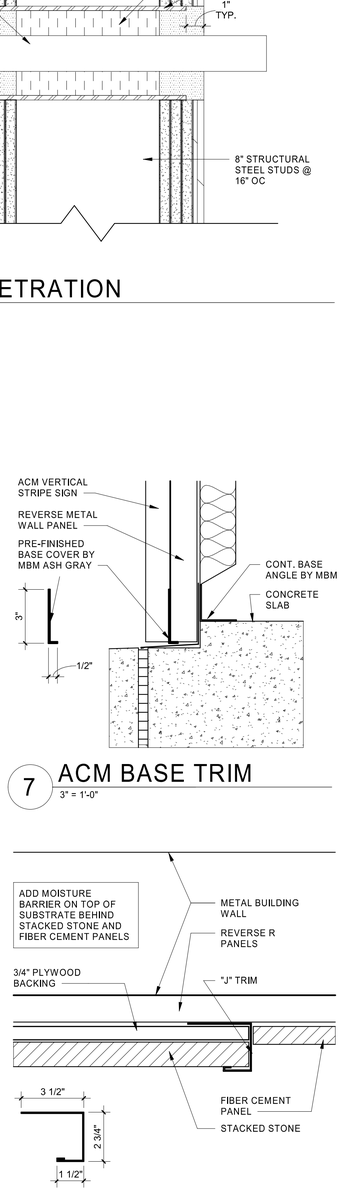

1 VERTICAL PANEL TRANSITION
3" = 1'-0"

HFA
HARRISON FRENCH
& ASSOCIATES, PLLC
t 479.273.7780
1705 S. Walton Blvd., Suite 3
Bentonville, Arkansas 72712
www.hfa-ae.com

STIPULATION FOR REUSE
THIS DRAWING WAS PREPARED FOR USE ON THE PROJECT LISTED AT NICHOLSON, MS.
IT IS NOT TO BE REUSED IN WHOLE OR IN PART FOR ANY OTHER PROJECT WITHOUT THE EXPRESS WRITTEN PERMISSION OF HARRISON FRENCH & ASSOCIATES, PLLC.
DATE ON: 2/09/23 AND IT IS NOT TO BE USED ON ANY OTHER PROJECT SITE OR AT A LATER TIME.
USE OF THESE PLANS FOR ANY PURPOSE OR EXAMPLE ON ANOTHER PROJECT WITHOUT THE EXPRESS WRITTEN CONSENT OF HARRISON FRENCH & ASSOCIATES, PLLC. ARCHITECTS AND ENGINEERS.
REPRODUCTION OF THIS DRAWING FOR ANY PURPOSE WHATSOEVER IS NOT AUTHORIZED AND MAY BE CONTRARY TO LAW.

Love's

STORE NUMBER: 860
I-59, EXIT 1
NICHOLSON, MS 39466

JOB NUMBER: 03-23-30009
SPEEDCO_4 BAY

ISSUE BLOCK

CHECKED BY:	MAP
DRAWN BY:	ASE
DOCUMENT DATE:	02/06/23
PROTO:	SPEEDCO_4 BAY
PROTO CYCLE:	Q4 - 2022

REGISTERED ARCHITECT
BOGUE L. EBBRECHT
4925
STATE OF MISSISSIPPI

Bogue Louis Ebbrecht
Digitally signed by Bogue Louis Ebbrecht
DN: cn=Bogue Louis Ebbrecht, email=bebbrecht@hfa-ae.com, o=Harrison French & Associates, ou=Harrison French & Associates, l=Bentonville, s=ARKANSAS, c=US
Date: 2023.02.07 15:57:40-06'00'

TYPICAL DETAILS

SHEET:
SDA312

2/7/2023 10:39:57 PM
C:\Users\mwyssa.prenger\Documents\2021 Revit Projects\Loves_Nicholson_MS_ARC_SPEEDCO_4B_v21_HFA.Mwyssa.Prenger.rvt
ESS-SDA312-TYPICAL DETAILS