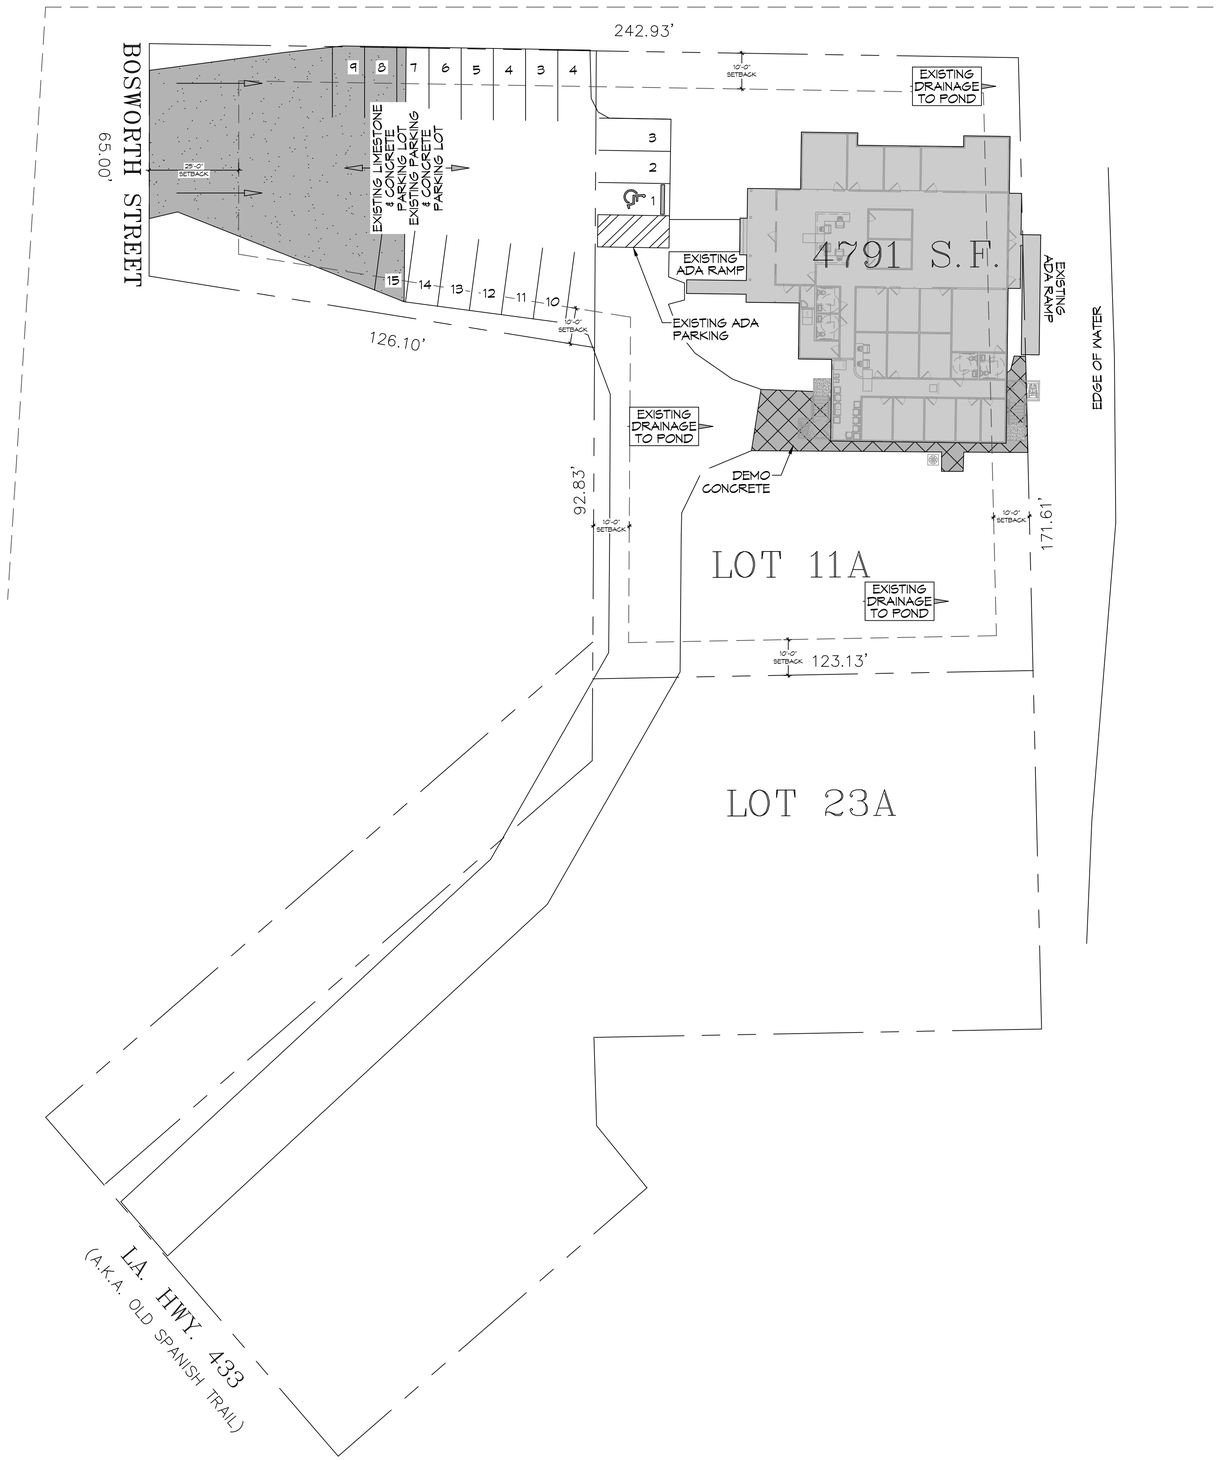

7 OVERALL SITE PLAN

SCALE: 1" = 20'-0"

PLANNING

ZONED C-2 COMMERCIAL DISTRICT

EXISTING PARKING

MEDICAL AND DENTAL OFFICES AND CLINICS - 1 SPACE/DOCTOR'S OFFICE PLUS 1.5 SPACE/EXAM ROOM.
= 14 REQUIRED
= 15 PROVIDED

DAMMON ENGINEERING, INC.
LOUISIANA & MISSISSIPPI
www.dammonengineering.com
info@dammonengineering.com
PH: 985.649.5832
Chief Engineer: Brian Mistich, PE
554 Old Spanish Trail
Slidell, LA 70458

#	DESCRIPTION	DATE

REVISIONS

SEAL:

STATE OF LOUISIANA
BRIAN A. MISTICH
License No. 30187
11/18/2022
PROFESSIONAL ENGINEER

LA HEALTH SOLUTIONS

5465-H BOSWORTH ST.
SLIDELL, LA. 70458

DATE:	11-18-2022
CHECKED BY:	JMS
JOB No:	
DRAWN BY:	CKD

The design, drawing and specifications, ideas and arrangements represented thereby are and shall remain the property of Dammon Engineering, and no such design shall be used in any way without the express written consent of Dammon Engineering. 