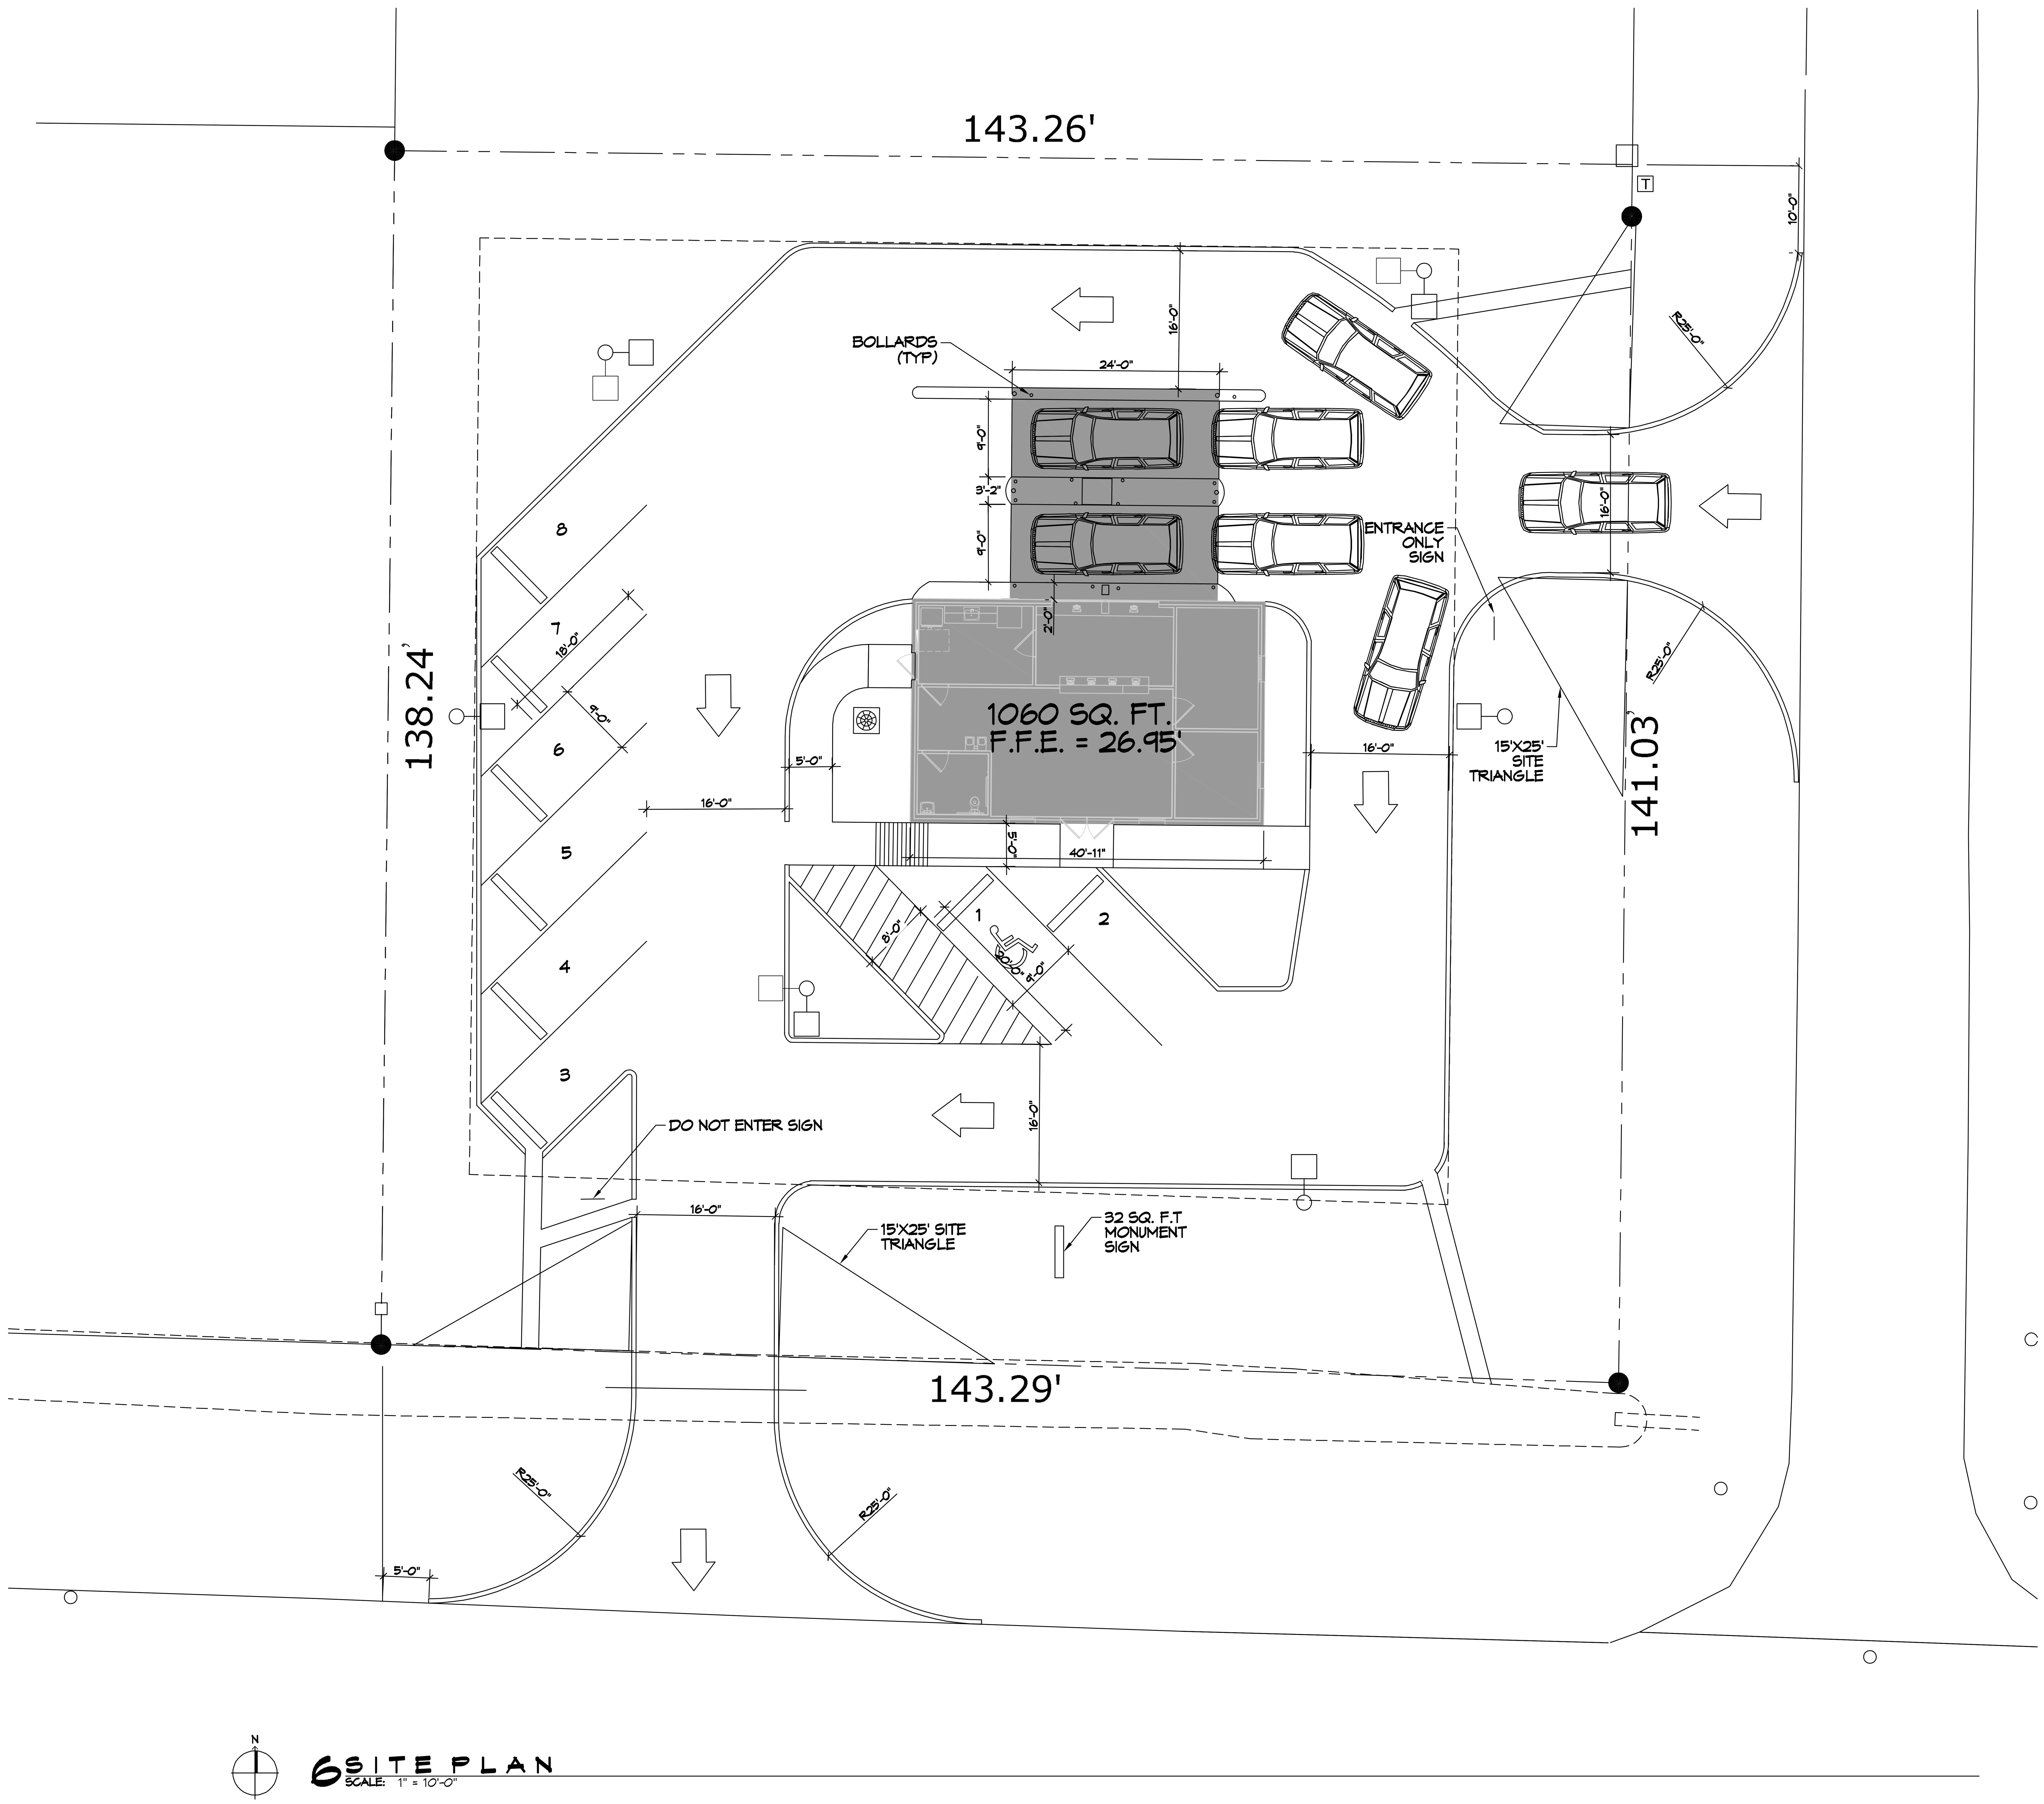

6 SITE PLAN
SCALE: 1" = 10'-0"

PLANNING

ZONED HC COMMERCIAL DISTRICT

FLOOD ZONE

ZONE "C"

BUILDING ELEVATION

BASE FLOOD ELEVATION "X" = N/A
FINISHED FLOOR ELEVATION = 26.95'

PARKING

1 SPACE PER EACH 350 SQ. FT. OF GROSS FLOOR AREA EXCLUDING STORAGE AREAS WHICH SHALL NOT EXCEED 15 PERCENT OF THE GROSS SQUARE FOOTAGE PLUS RESERVOIR SPACE AS DETERMINED BY DEPARTMENT OF PLANNING AND DEVELOPMENT
3 = REQUIRED / 8 = PROVIDED

DAMMON ENGINEERING, INC.
LOUISIANA & MISSISSIPPI
Chief Engineer: Brian Mistich, PE
554 Old Spanish Trail
Slidell, LA 70458
www.dammonengineering.com
info@dammonengineering.com
PH: 985.649.5832

REVISIONS		
DESCRIPTION		DATE

JARED M. SIMONEAUX REG. NO. 7731 STATE OF LOUISIANA REGISTERED ARCHITECT

NEW OFFICE BUILDING
ST. TAMMANY FEDERAL CREDIT UNION
21469 KOOP DRIVE
MANDEVILLE, LA.

JOB No:	2022	DATE:	04-28-2022
DRAWN BY:	CKD	CHECKED BY:	JMS

The above drawings and specifications, designs and arrangements represented thereby are and shall remain the property of Dammon Engineering, and no part thereof shall be copied, disclosed to others, or used in connection with any work or project other than the specific project for which the have been prepared and developed without written consent of Dammon Engineering. Visual contact with these drawings or specifications shall constitute conclusive evidence of acceptance of these restrictions.

SHEET TITLE:
SITE PLAN

DRAWING NUMBER:
C101

SHEET No: 3 of 17