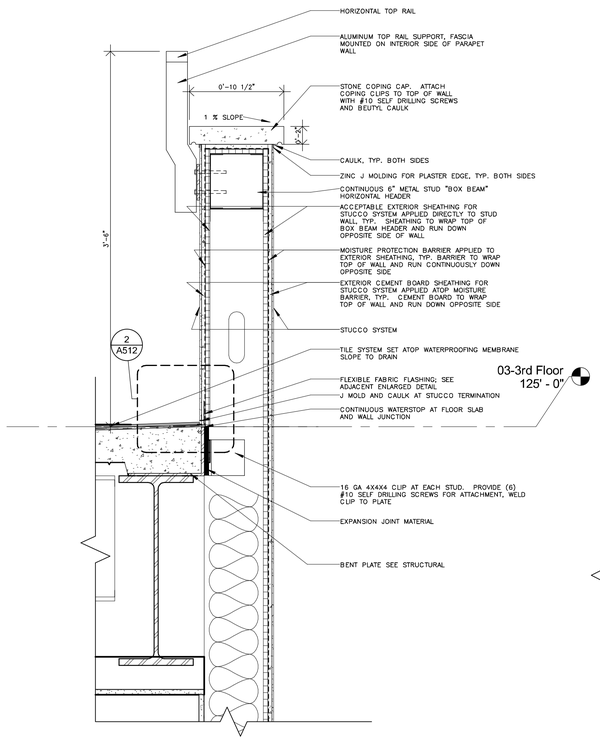

1 LOWER SUNDECK 306.1 - LOW PARAPET WALL

SCALE: 1 1/2" = 1'-0"

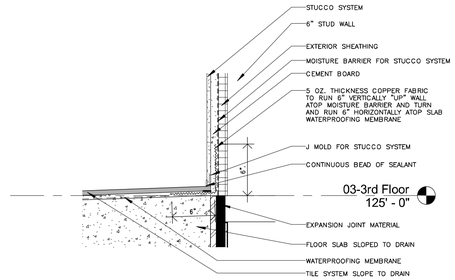

2 FLASHING DETAIL AT PARAPET WALL

SCALE: 3" = 1'-0"

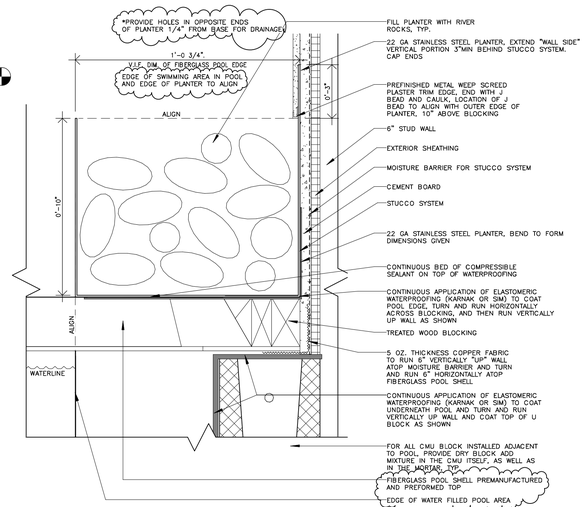

3 FLASHING DETAIL AT POOL / PARAPET WALL

SCALE: 3" = 1'-0"

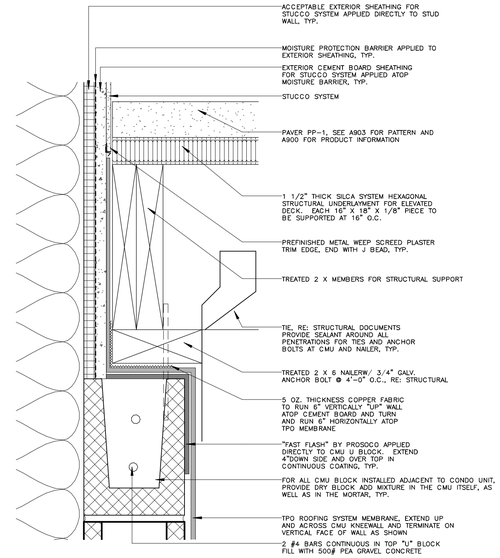

4 FLASHING AT PLASTER WALL

SCALE: 3" = 1'-0"

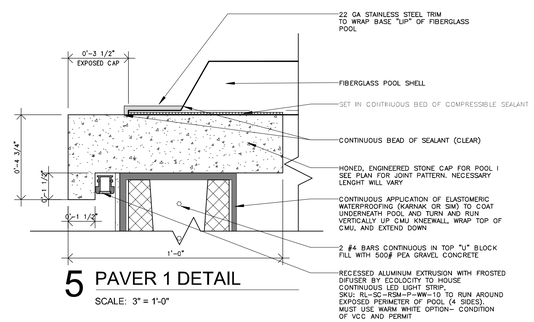

5 PAVER 1 DETAIL

SCALE: 3" = 1'-0"

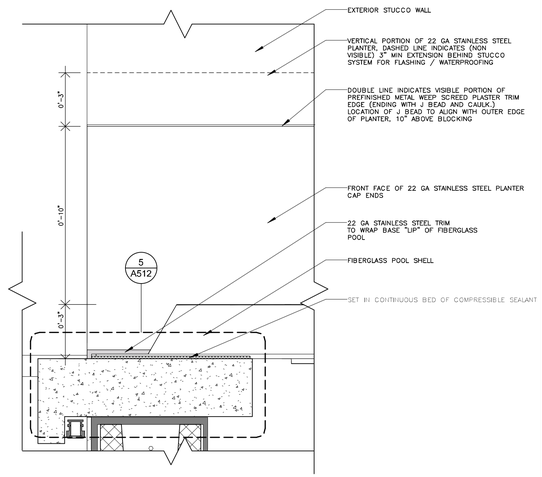

6 ELEVATION OF PLANTER AT POOL EDGE

SCALE: 3" = 1'-0"

7 LONGITUDINAL SECTIOON AT POOL AND POOL DECK

SCALE: 1 1/2" = 1'-0"

HB SA II HARRY BAKER SMITH ARCHITECTS II
P L L C
189 Maple Ridge Drive Metairie, LA 70001
(504)885-4477
central@hbsaii.com :< hbsaii.com
SINCE 1961

BROADMOOR
DESIGN-BUILD CONTRACTOR
BROADMOOR, L.L.C.
2740 NORTH ARNOULT ROAD, METAIRIE, LA 70002
T 504.885.5400 F 504.885.6055
broadmoorllc.com

WAX MUSEUM CONDOS

917 CONTI STREET
NEW ORLEANS, LA.

THESE PLANS AND SPECIFICATIONS HAVE BEEN PREPARED BY ME OR UNDER MY CLOSE PERSONAL SUPERVISION AND TO THE BEST OF MY KNOWLEDGE AND BELIEF THEY COMPLY WITH ALL CITY, STATE AND FEDERAL REQUIREMENTS, AND I AM NOT PROVIDING CONTRACT ADMINISTRATION.

CERTIFIED CORRECT

MARK BAKER SMITH
LICENSE NO. 7295
REGISTERED ARCHITECT
STATE OF LOUISIANA
LA ARCH

THIS DRAWING IS CONFIDENTIAL AND NOT BE LOANED, REPRODUCED, COPIED, EITHER WHOLLY OR IN PART, OR MADE PUBLIC IN ANY MANNER WITHOUT THE WRITTEN CONSENT OF HBSA II ARCHITECTS, A PROFESSIONAL L.L.C. ALL RIGHTS OF DESIGN OR INVENTION ARE RESERVED AND WILL REMAIN THE SOLE PROPERTY OF HBSA II ARCHITECTS A PROFESSIONAL L.L.C.

REVISION HISTORY

EXTERIOR WALL SECTION DETAILS

PROJECT#: 1435
PHASE: CD
DRAFTER: RUMBLEY
CHECKER: SMITH
SCALE: AS NOTED
ISSUED: 04/10/2017
SHEET#:
A512