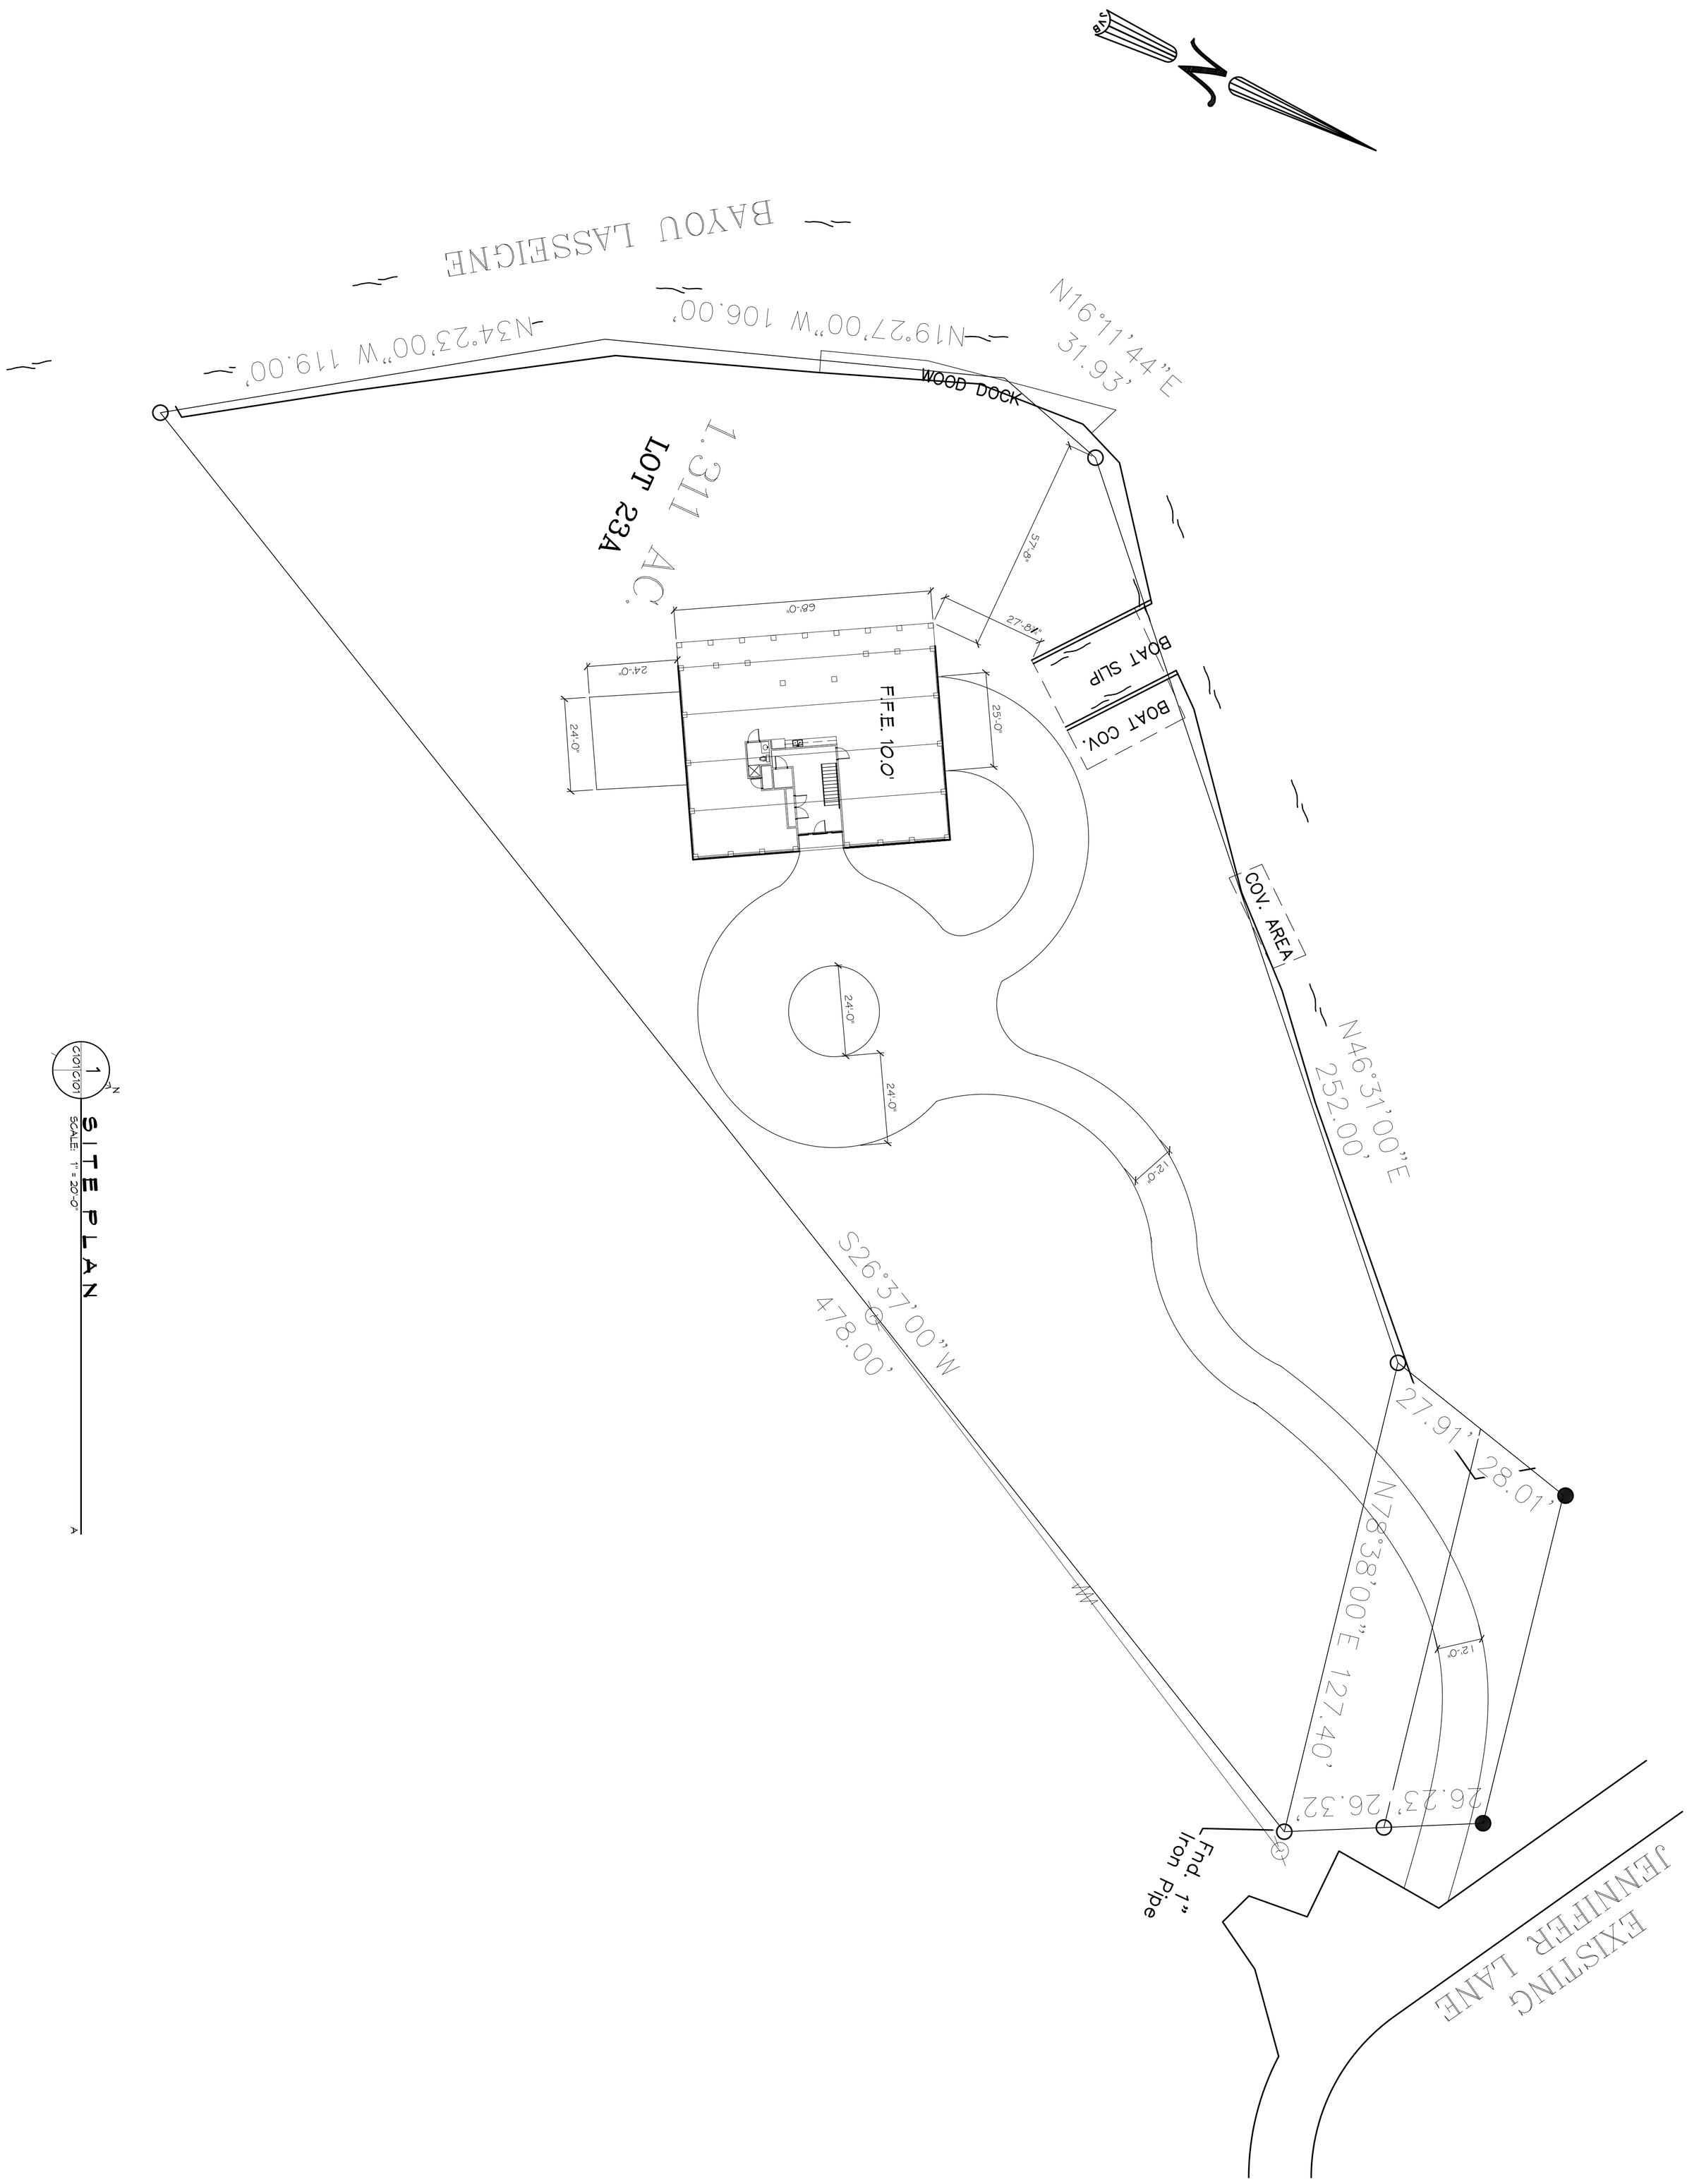

1 SITE PLAN
C101 C101
SCALE: 1" = 20'-0"

SHEET No: 00 of #
DRAWING NUMBER: C100
SHEET TITLE: SITE PLAN

NEW ESTATE FOR:

BRUCE & LISA CLEMENT

THREE JENNIFER LANE
SLIDELL, LOUISIANA 70458

JOB No:	2251	DATE:	
DRAWN BY:	CKD	CHECKED BY:	CKD

The above drawings and specifications, designs and arrangements represented thereby are and shall remain the property of Dammon Engineering, and no part thereof shall be copied, disclosed to others, or used in connection with any work or project other than the specific project for which the have been prepared and developed without written consent of Dammon Engineering. Visual contact with these drawings or specifications shall constitute conclusive evidence of acceptance of these restrictions.

SEAL:

REVISIONS

#	DESCRIPTION	DATE

DAMMON ENGINEERING, INC.

554 Old Spanish Trail
Slidell, LA 70458
PH: 985.649.5832

www.dammonengineering.com
info@dammonengineering.com
Fax: 985.641.5950