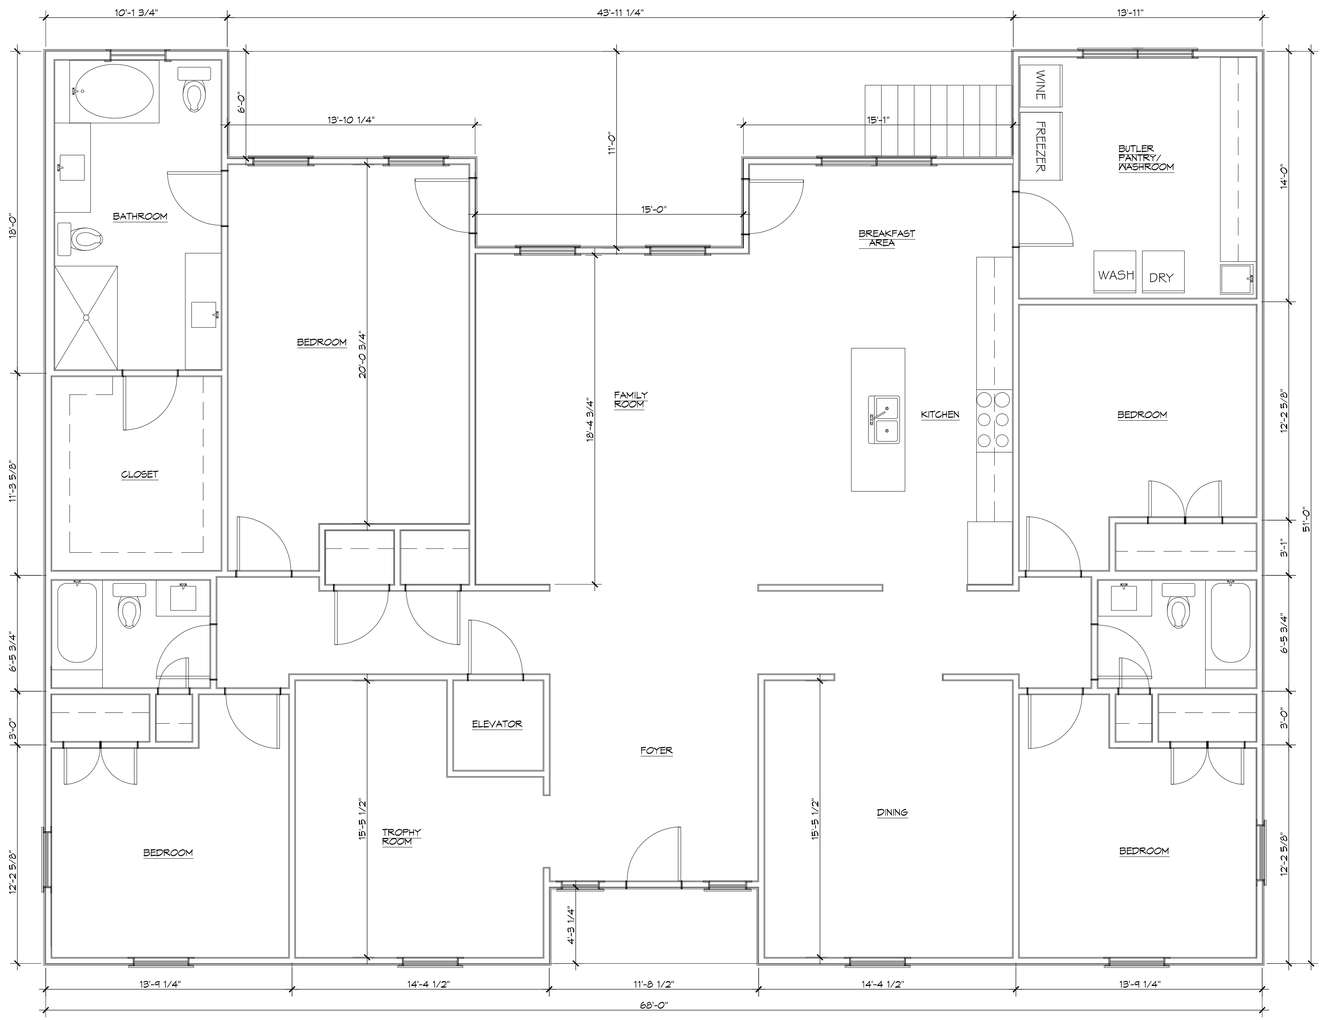

2 A102/A102 LEVEL TWO LAYOUT

SCALE: 1/4" = 1'-0"

ARCHITURAL

DAMMON ENGINEERING, INC.

www.dammonengineering.com
info@dammonengineering.com
Fax: 985.641.5950

554 Old Spanish Trail
Slidell, LA 70458
PH: 985.649.5832

#	DESCRIPTION	DATE
	REVISIONS	

SEAL:

NEW ESTATE FOR:

LISA & BRUCE CLEMENT

THREE JENNIFER LANE
SLIDELL, LOUISIANA 70458

JOB No:	2251
DATE:	04-03-15
DRAWN BY:	CKD
CHECKED BY:	BAM

This plans, drawings, or specifications, in any and all mediums, represent the ideas and designs the property of Dammon Engineering and are protected under the copyright laws of the United States. These plans, drawings, or specifications are prepared for the client named on the cover page for which the plans have been prepared and developed without cost to the owners of the property, or any other person or entity, for the sole purpose of the construction of a single family residence. Any other use or reproduction without the express written consent of Dammon Engineering is prohibited.

SHEET TITLE:
LEVEL TWO LAYOUT

DRAWING NUMBER:

A102

SHEET No: 6 of # 10