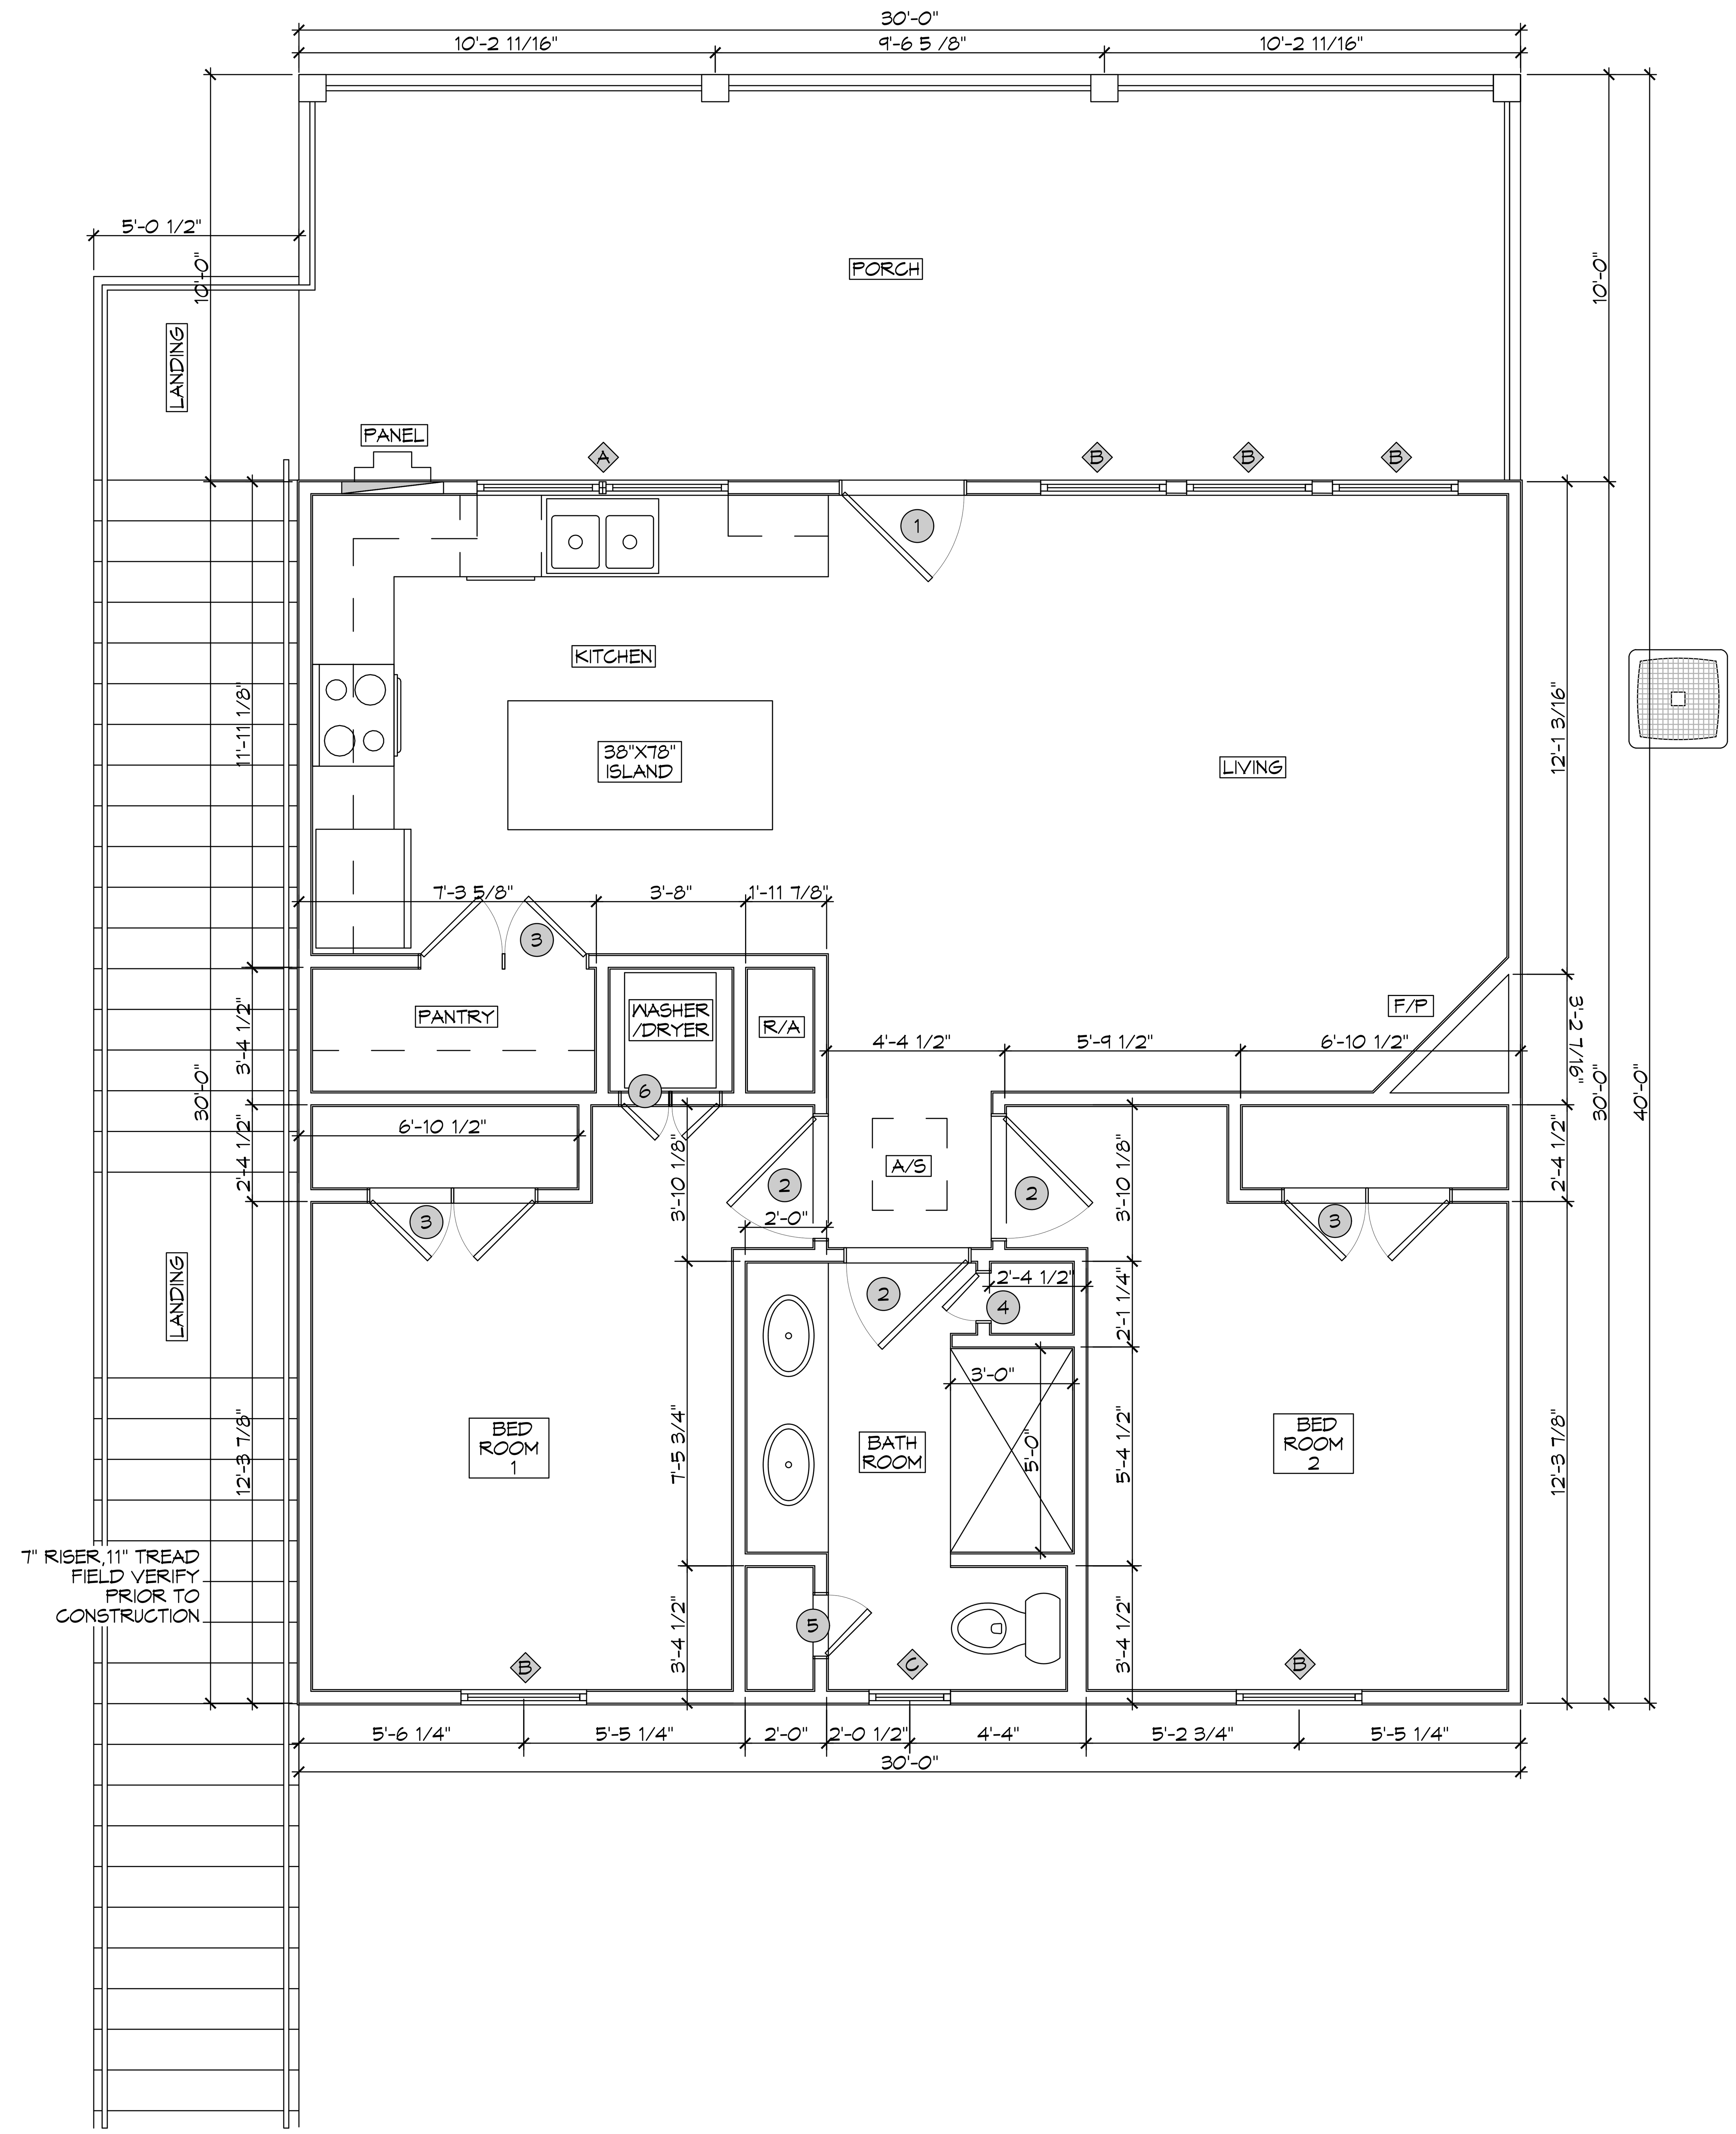

10 FLOOR PLAN
SCALE: 3/8" = 1'-0"

DOOR SHCEDULE

MK	WIDTH	HEIGHT	THICK	QTY	DESCRIPTION
1	3'-0"	6'-8"	1 3/4"	1	METAL EXTERIOR DOOR 3/4 GLASS
2	3'-0"	6'-8"	1 3/4"	3	RAISED PANEL INTERIOR HOLLOW CORE
3	(2)2'-0"	6'-8"	1 3/4"	3	RAISED PANEL INTERIOR HOLLOW CORE
4	1'-2"	6'-8"	1 3/4"	1	RAISED PANEL INTERIOR HOLLOW CORE
5	1'-6"	6'-8"	1 3/4"	1	RAISED PANEL INTERIOR HOLLOW CORE
6	(2) 1'-3"	6'-8"	1 3/4"	1	RAISED PANEL INTERIOR HOLLOW CORE

WINDOW SHCEDULE

MK	WIDTH	HEIGHT	DESCRIPTION
A	3'-0"	5'-0"	(2) 1/1 VINYL SINGLE HUNG
B	3'-0"	5'-0"	(3) 1/1 VINYL SINGLE HUNG
C	3'-0"	5'-0"	(1) 1/1 VINYL SINGLE HUNG
D	3'-0"	3'-0"	(2) 1/1 VINYL SINGLE HUNG
E	3'-0"	3'-0"	(1) 1/1 VINYL SINGLE HUNG
F	4'-0"	2'-0"	(1) VINYL, FROSTED
G	2'-0"	5'-0"	(2) 1/1 VINYL SINGLE HUNG

WINDOW NOTES:
1. CONTRACTOR SHALL SELECT WINDOW & DOOR PRODUCTS MEETING THE ENERGY EFFICIENCY REQUIREMENTS OF THE BUILDING CODE (BASED ON IRC 2021 CLIMATE ZONE 2 - U FACTOR = 0.75 MAX SHGC = 0.40 MAX)
3. CONTRACTOR SHALL SELECT WINDOW & DOOR PRODUCTS MEETING WIND DESIGN PRESSURE REQUIREMENTS OF R613.3
4. SAFETY GLAZING (TEMPERED GLASS) IS REQUIRED AT LOCATIONS IDENTIFIED IN R308.4

NOTE; ALL EXTERIOR WINDOWS AND DOORS ASSEMBLES TO BE RATED FOR 150 MPH WINDS AND SHALL BE MISSILE IMPACT RESISTANT.

DESIGN CRITERIA

THE CONSTRUCTION FOR SAID RESIDENCE, WHERE Vult WIND SPEED IS 150 MILES PER HOUR AND Vasd WIND SPEED IS 130 MPH, WIND EXPOSURE ZONE C, IS DESIGNED IN ACCORDANCE WITH: AMERICAN FOREST AND PAPER ASSOCIATION (AF&PA) WOOD FRAME CONSTRUCTION MANUAL FOR ONE AND TWO FAMILY DWELLINGS (WFCM) 2001 EDITION AS WELL AS THE INTERNATIONAL RESIDENTIAL CODE (IRC) 2021 EDITION. STRUCTURE SHALL BE BUILT TO THE 2021 INTERNATIONAL ENERGY CONSERVATION CODE (2021 IECC) AND STATE AMENDMENTS ADOPTED JULY 1, 2023.

DAMMON ENGINEERING, INC.
LOUISIANA & MISSISSIPPI
Chief Engineer: Brian Mistich, PE
554 Old Spanish Trail
Slidell, LA 70458
www.dammonengineering.com
info@dammonengineering.com
PH: 985.649.5832

#	DESCRIPTION	DATE
	REVISIONS	

SEAL:
STATE OF LOUISIANA
BRIAN A. MISTICH
License No. 30187
PROFESSIONAL ENGINEER

BOAT HOUSE PLAN
ALBERT CUTITTO
LOT 16
21781 CHEF MENTEUR HWY
NEW ORLEANS, LOUISIANA 70129

JOB No: 2024	DATE: 05-02-2024		
DRAWN BY: CKD	CHECKED BY: BAM		

The above drawings and specifications, designs and arrangements represented thereby are and shall remain the property of Dammon Engineering, and no part thereof shall be copied, disclosed to others, or used in connection with any work or project other than the specific project for which the have been prepared and developed without written consent of Dammon Engineering. Visual contact with these drawings or specifications shall constitute conclusive evidence of acceptance of these restrictions.

SHEET TITLE:
FLOOR PLAN

DRAWING NUMBER:
A101