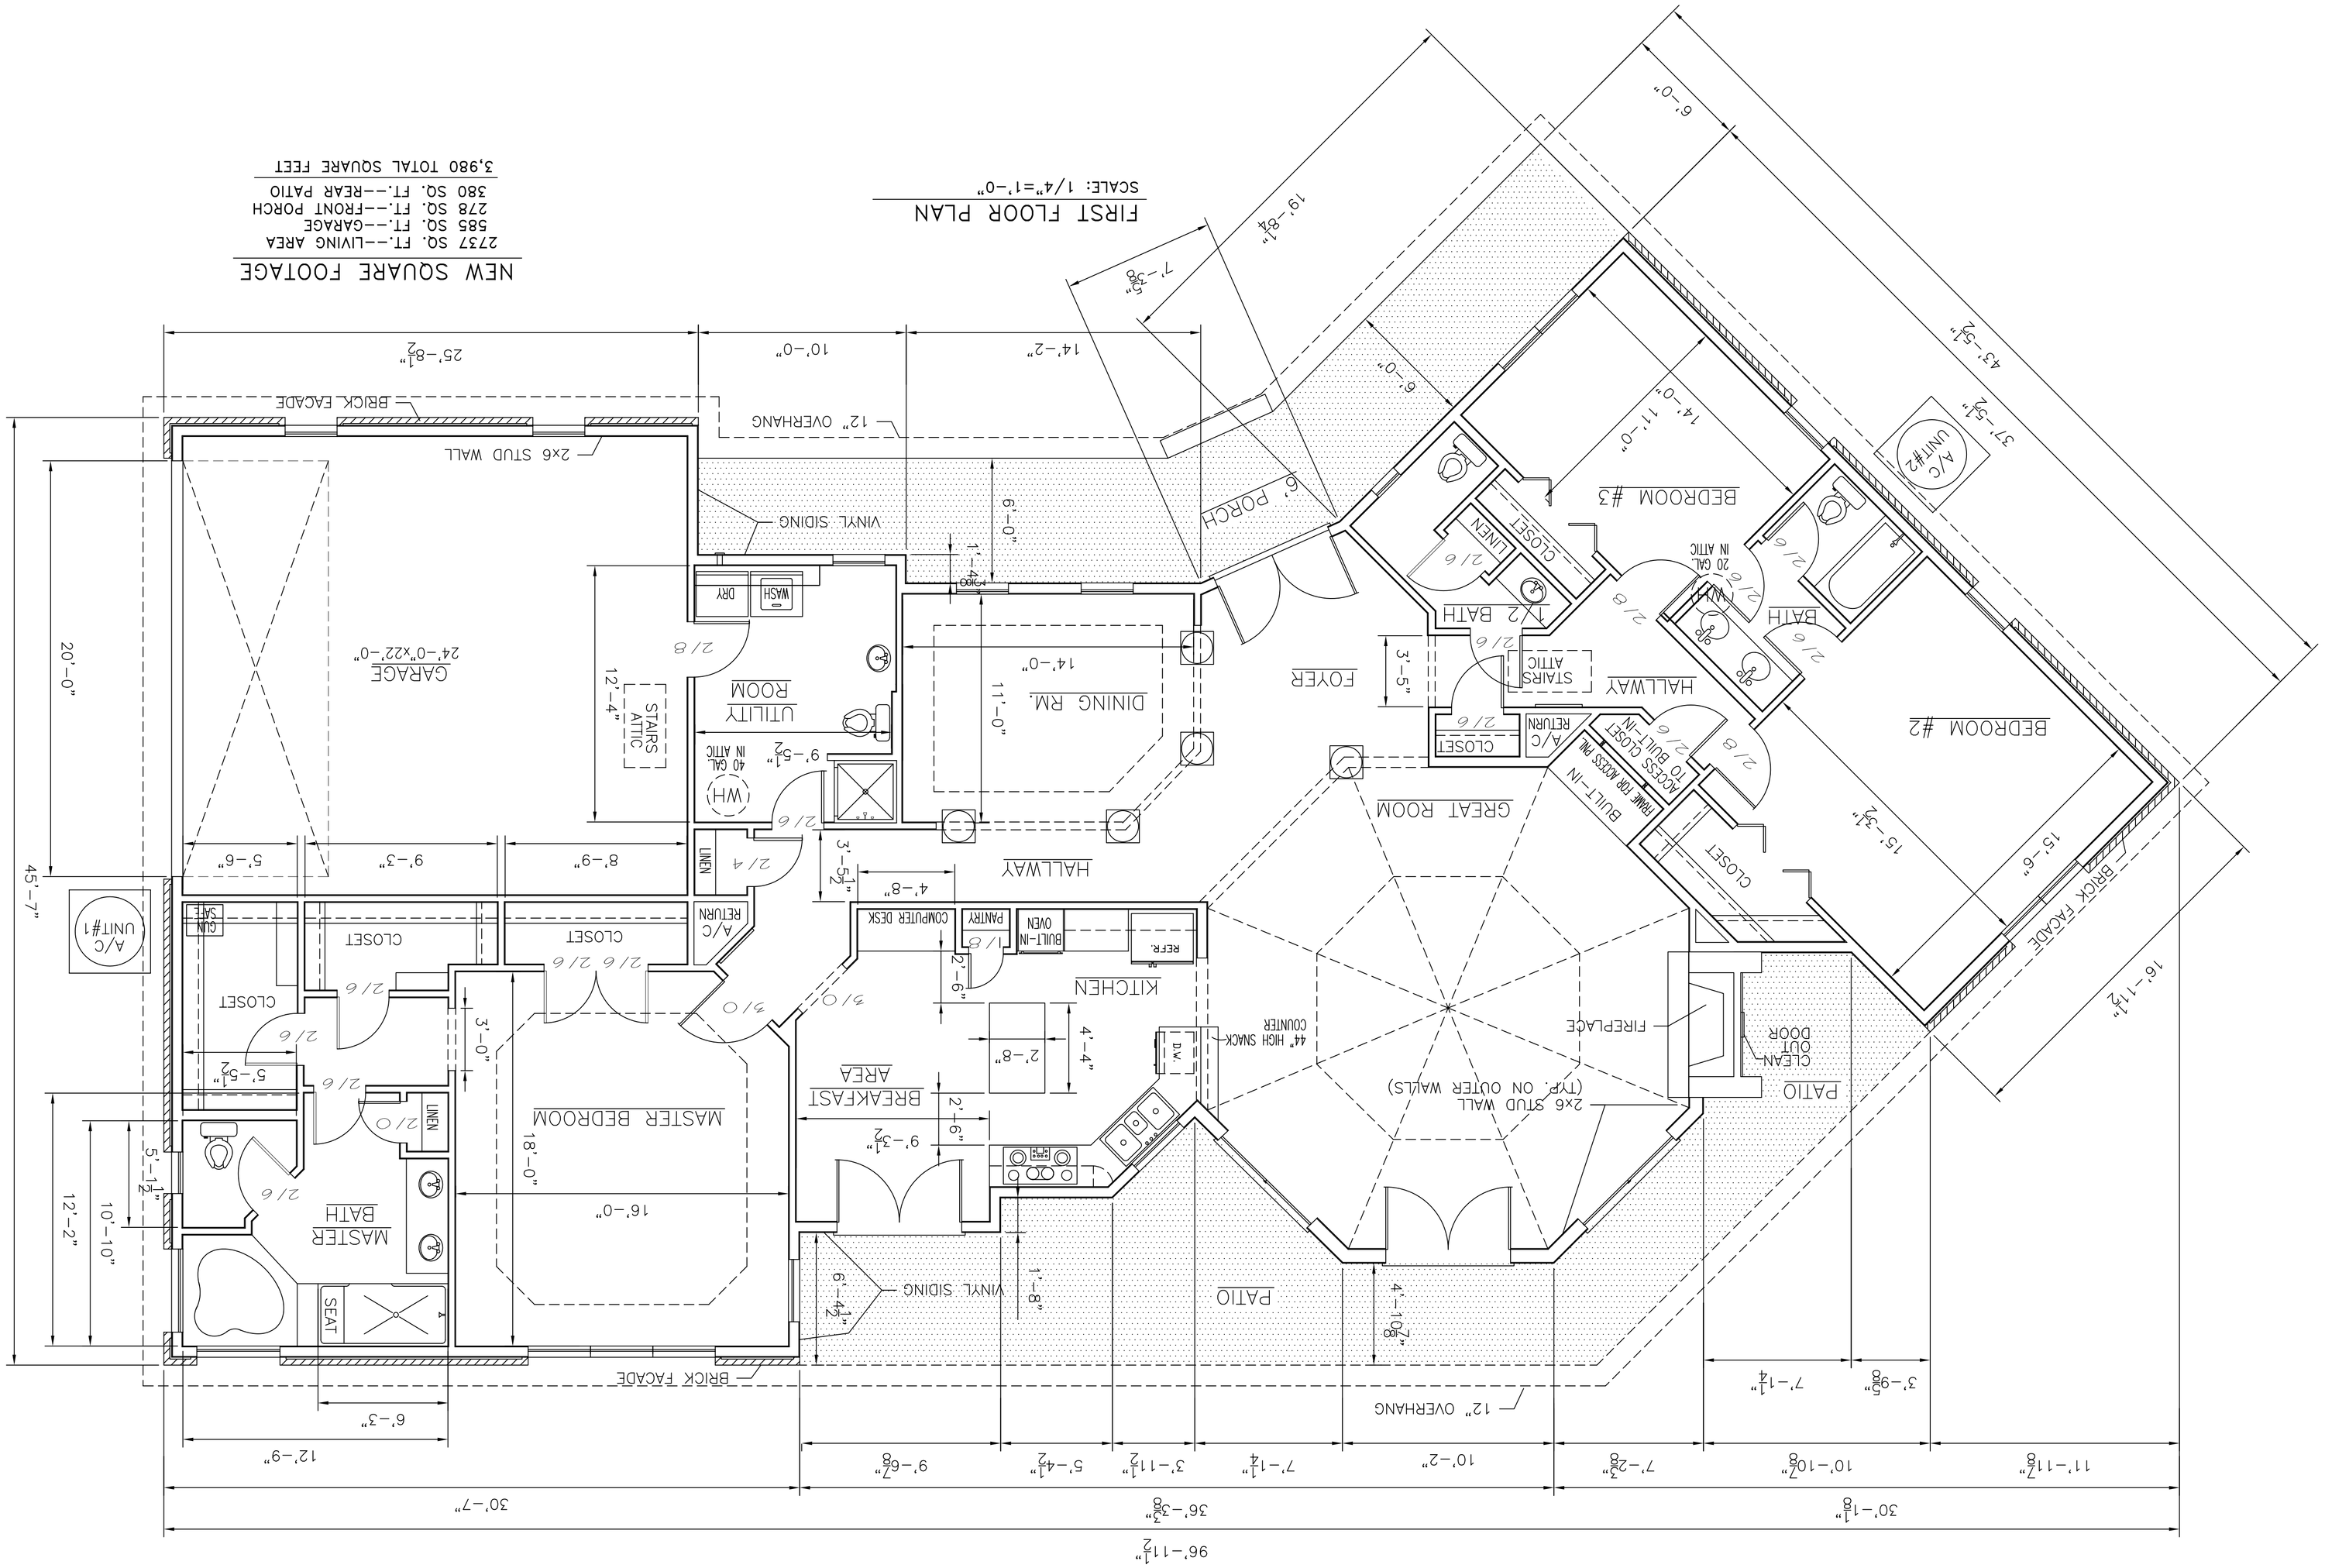

JACKSON RESIDENCE

DAMMON ENGINEERING, INC.
1095 FLORIDA AVENUE 985-649-5832 SLIDELL, LA. 70458
DAMMONENGINEERING.COM

FIRST FLOOR PLAN

LARRY & LINDSAY JACKSON
129 DEER RUN ROAD
PICAYUNE, MS 39466

SCALE:AS NOTED

FILE:

JOB NO. 1653

DATE:12-28-04

SHEET A-1 OF