LEGEND

24X24 RETURN AIR FILTER GRILLE	2X2 - RECESSED, FLUORESCENT LIGHT
24X24 4-WAY SUPPLY AIR GRILLE	EXIT LIGHT FIXTURE - CEILING MOUNTED
24X24 3-WAY SUPPLY AIR GRILLE	EXTERIOR WALL MOUNT LIGHT
24X24 2-WAY SUPPLY AIR GRILLE	EMERGENCY LIGHT FIXTURE

2X2 ARMSTRONG GEORGIAN OR USG 2X2 CLEAN-ROOM. PANELS. INSTALL IN HOT DIPPED GALVANIZED CEILING 15/16" GRID ALL TILES SQUARE EDGE.

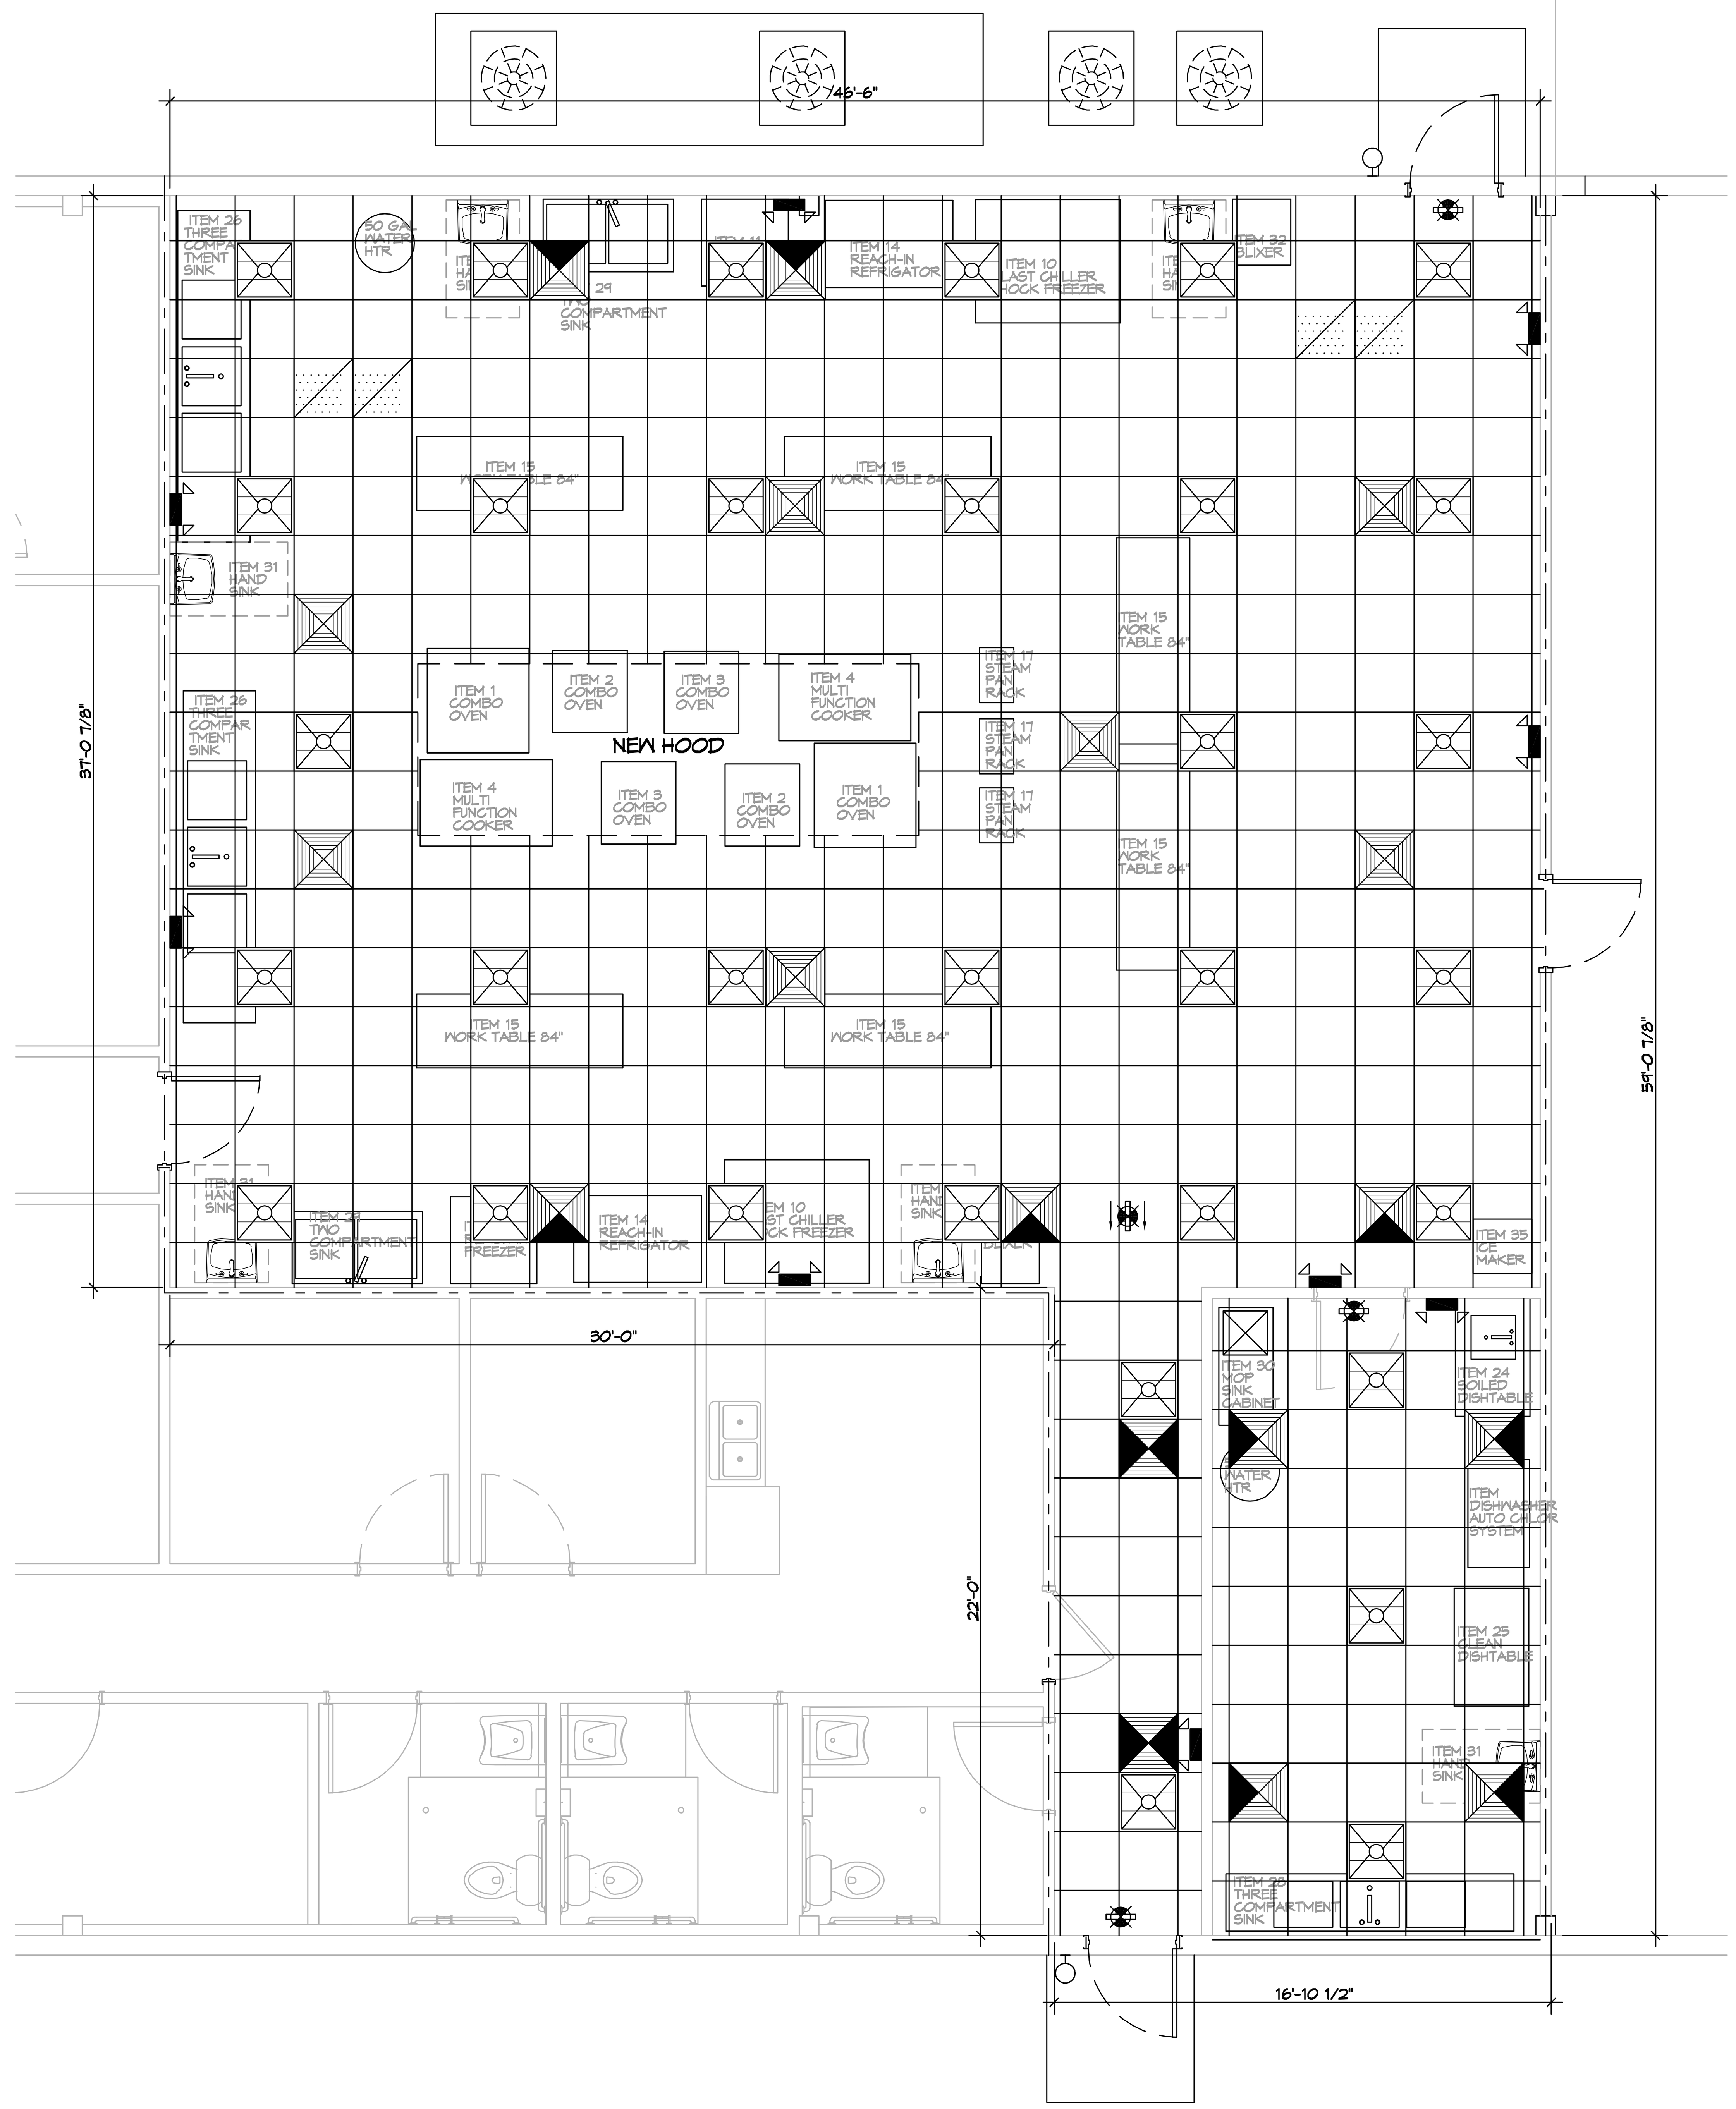

4 REFELECTED CEILING PLAN
SCALE: 1/4" = 1'-0"

KEY PLAN
SCALE: 1/32"=1'-0"

DAMMON ENGINEERING, INC.
LOUISIANA & MISSISSIPPI
Chief Engineer: Brian Mistich, PE
554 Old Spanish Trail
Slidell, LA 70458
www.dammonengineering.com
info@dammonengineering.com
PH: 985.649.5832

#	DESCRIPTION	REVISIONS	DATE

SEAL:

NEW FOOD DISTRIBUTION
HEALTHY SCHOOL
FOOD COLLABORATIVE

62277 HWY 11
PEARL RIVER, LOUISIANA 70452

JOB No:	2449	DATE:	10-25-2021
DRAWN BY:	CKD	CHECKED BY:	KJK

The above drawings and specifications, designs and arrangements represented thereby are and shall remain the property of Dammon Engineering, and no part thereof shall be copied, disclosed to others, or used in connection with any work or project other than the specific project for which the have been prepared and developed without written consent of Dammon Engineering. Visual contact with these drawings or specifications shall constitute conclusive evidence of acceptance of these restrictions.

SHEET TITLE:
REFLECTED CEILING PLAN

DRAWING NUMBER:
A102

SHEET No: 4 of 9