FINISH SCHEDULE

Nº	ROOM NAME	FLOOR	WALL	TYP. WALL CONST.	CEILING	4' W.S.	CLG. HT.	
100	COVERED DROP-OFF							
101	FOYER							
102	RECEPTION							
103	OPEN OFFICE AREA						9'-0"	
104	DIRECTOR'S OFFICE							
105	CONFERENCE ROOM							
106	COPY CENTER							
107	ACCOUNTING							
108	RESOURCE ROOM							
109	VAULT							
110	PANTRY/ UTILITY							
111	KITCHEN						9'-0"	
112	MEETING ROOM						11'-0"	
113	MECHANICAL ROOM							
114	ELECTRICAL ROOM							
115	CORRIDOR							
116	VESTIBULE							
117	SPARE							
118	MEN'S TOILET							
119	WOMEN'S TOILET							
120	STAFF TOILET							
121	CLOSET							
122	CLOSET							
123	CLOSET							
124	CLOSET							
125	CLOSET							
126	CLOSET							
201	COMMODITIES AREA							
202	WALK- IN COOLER/ FREEZER							
203	LOADING DOCK							
204	UNLOADING AREA							
205	VEHICLE BAY							

FINISH NOTES:

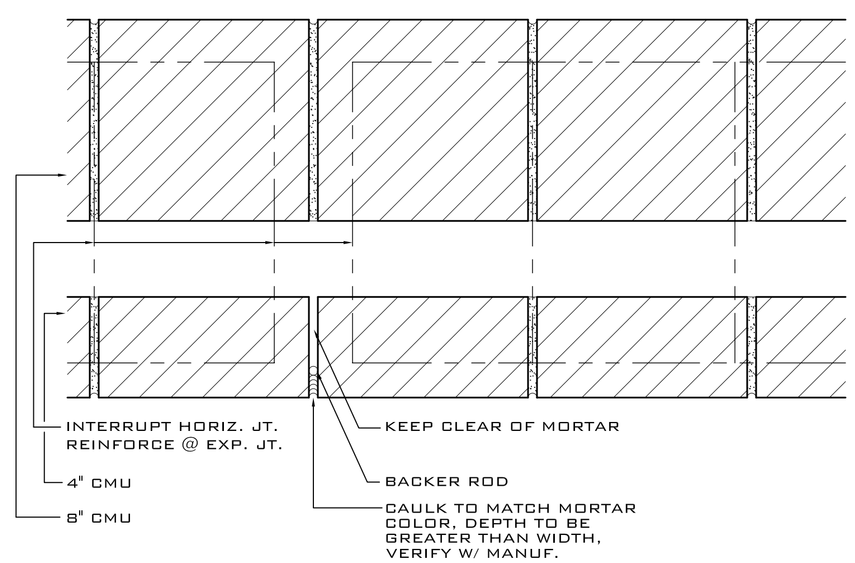

SEE ELEVATIONS AND PLANS FOR LOCATION

EXT. WALL EXP. JT.

1"=1'-0"

08-19-05

CHILD DEVELOPMENT COUNCIL OF ACADIANA, INC.
OPELOUSAS, LA.

NEW OFFICE COMPLEX

ROBERT LEE WILTSE, ARCHITECTS & ASSOC., INC.
P.O. BOX 2025
COVINGTON, LA.

A-9