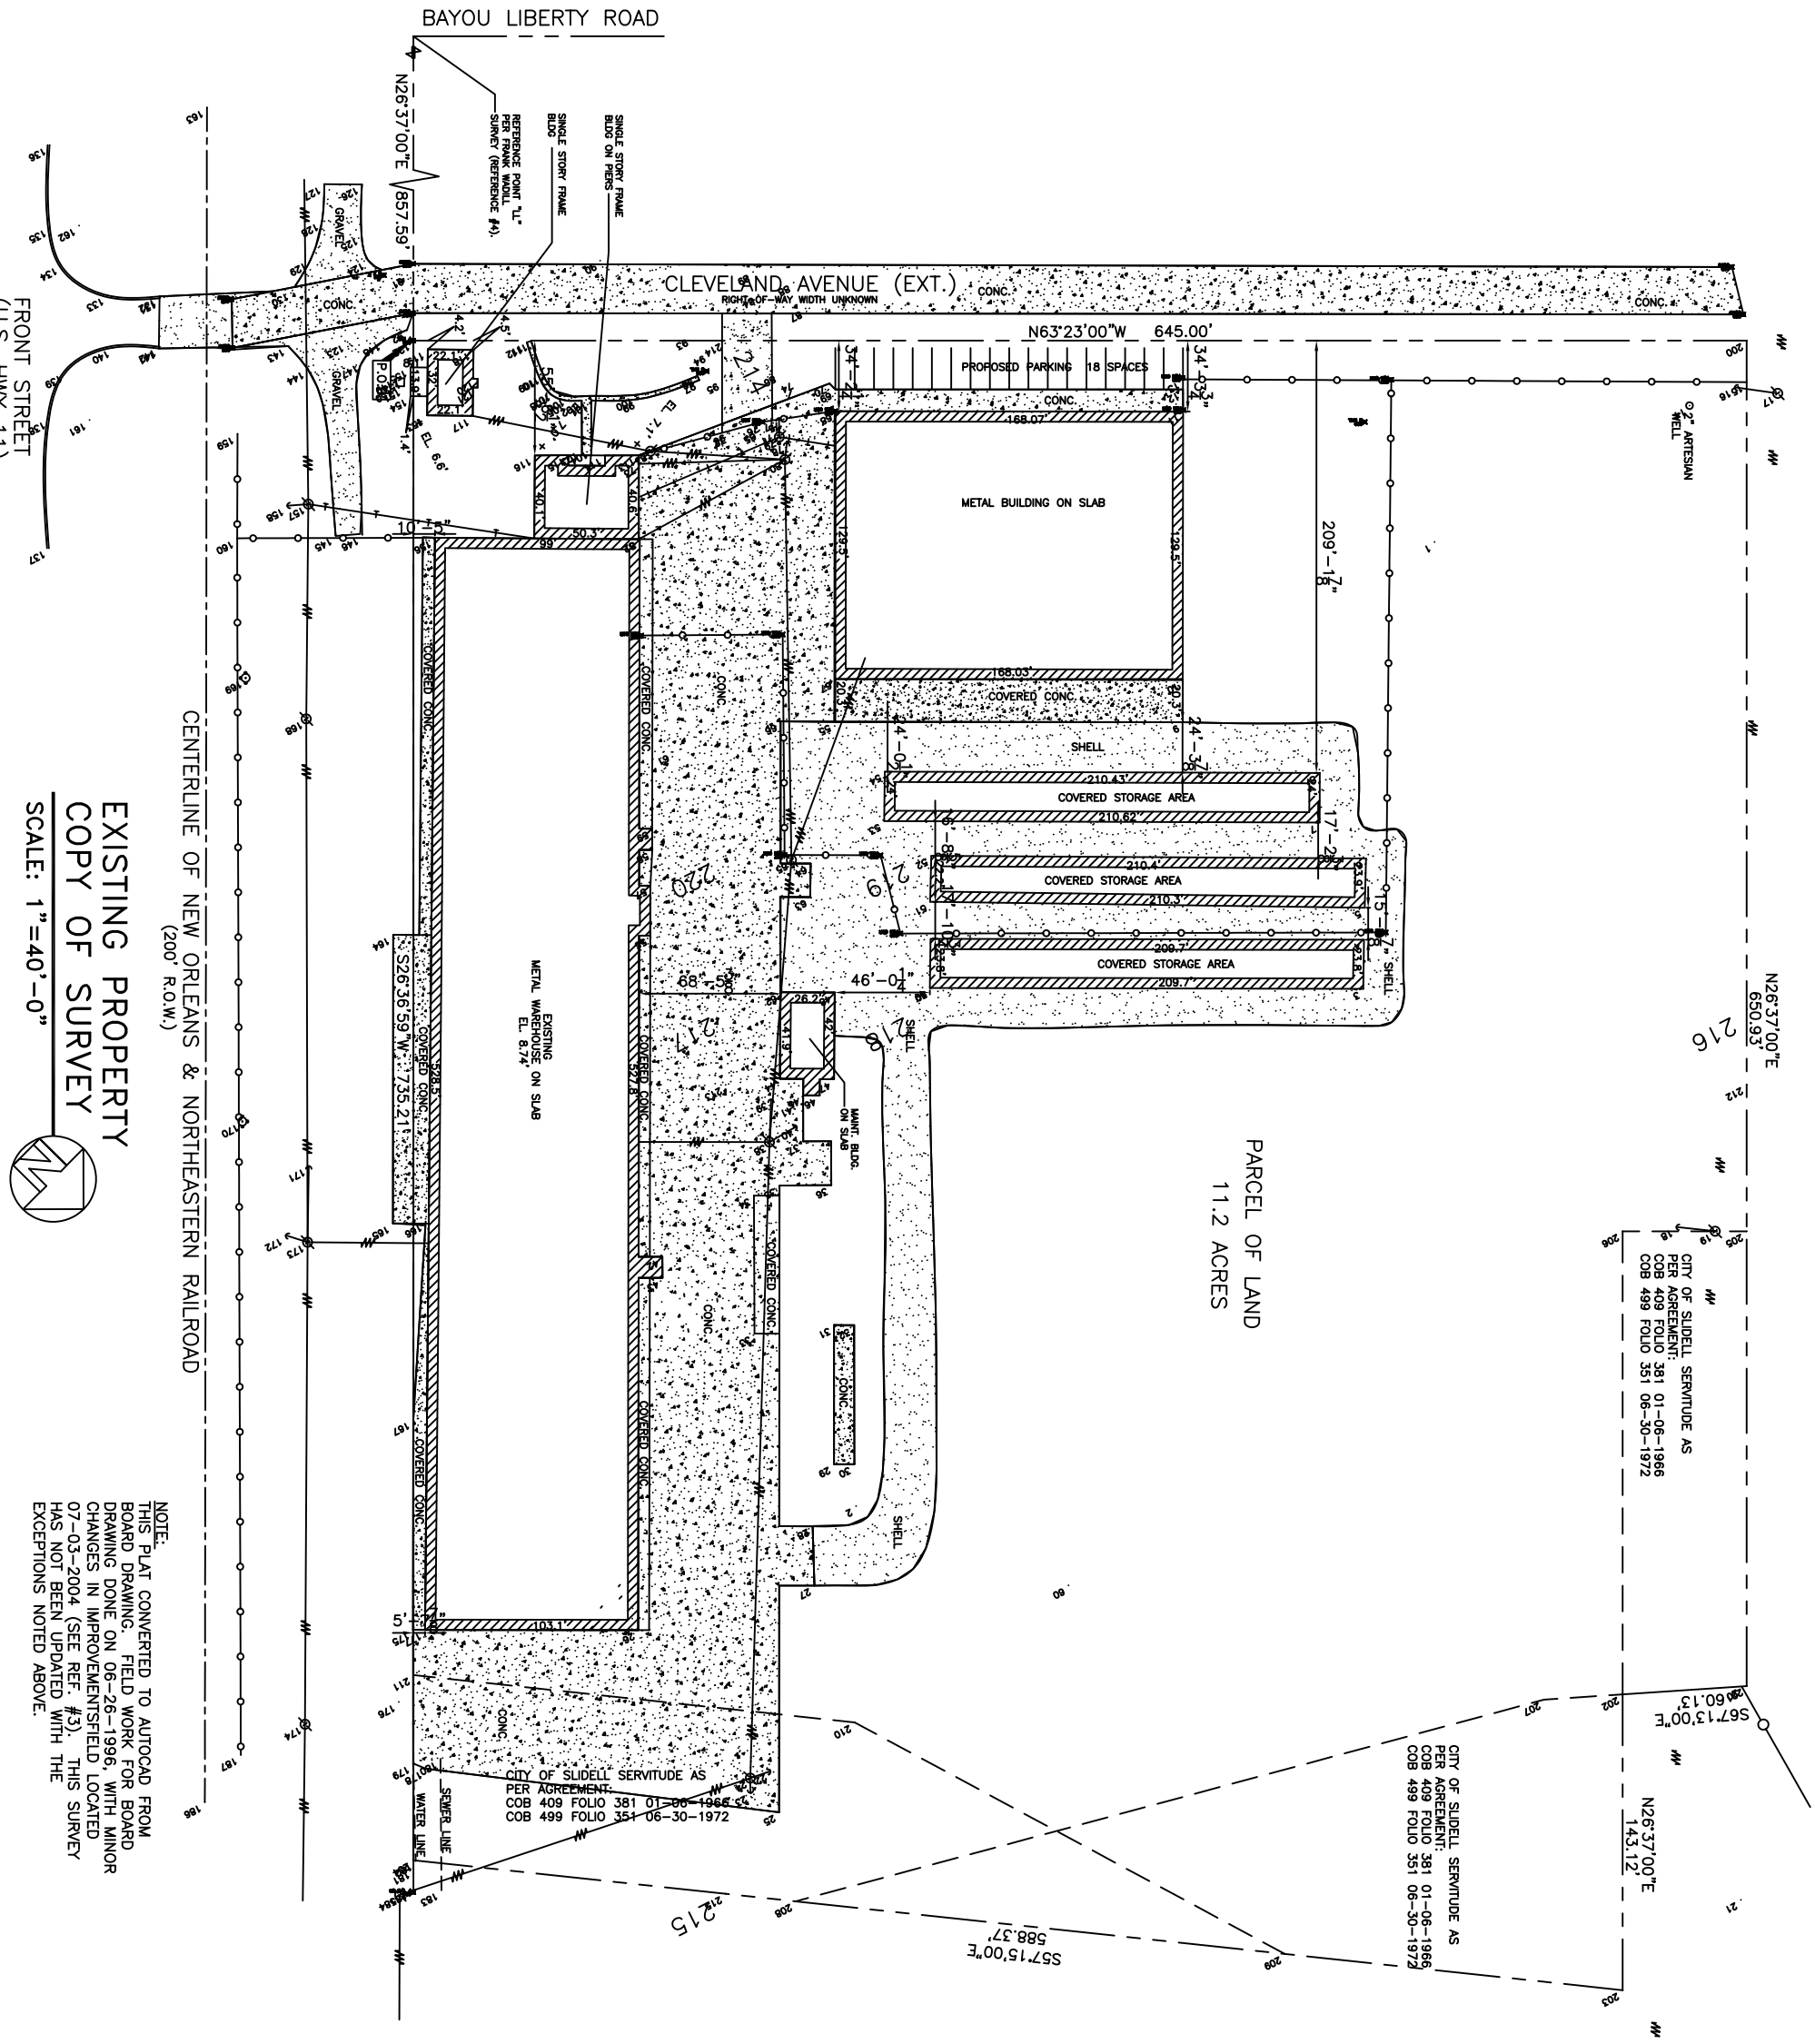

NOTE:
THIS PLAT CONVERTED TO AUTOCAD FROM BOARD DRAWING. FIELD WORK FOR BOARD DRAWING DONE ON 06-26-1996, WITH MINOR CHANGES IN IMPROVEMENTSFIELD LOCATED 07-03-2004 (SEE REF. #3). THIS SURVEY HAS NOT BEEN UPDATED WITH THE EXCEPTIONS NOTED ABOVE.

EXISTING PROPERTY
COPY OF SURVEY

SCALE: 1"=40'-0"

SHEET C-1 OF

DATE:12-02-04

JOB NO.1641

FILE:

SCALE:AS NOTED

TEXTRON OFFICE WAREHOUSE/RENOVATION

DAMMON ENGINEERING. INC.
ARCHITECTS — ENGINEERS
1095 FLORIDA AVENUE 985-649-5832 SLIDELL, LA. 70458
DAMMONENGINEERING.COM

COPY OF SURVEY

TEXTRON MARINE & LAND
2585 FRONT STREET
SLIDELL, LOUISIANA