



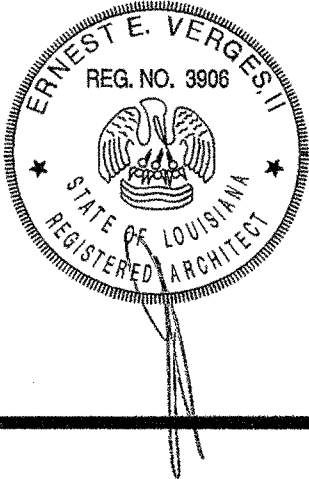

NEW 3 SECTION ELEMENTARY SCHOOL
AT FISK-HOWARD SCHOOL
RECOVERY SCHOOL DISTRICT

211 S. LOPEZ STREET NEW ORLEANS, LOUISIANA 70119

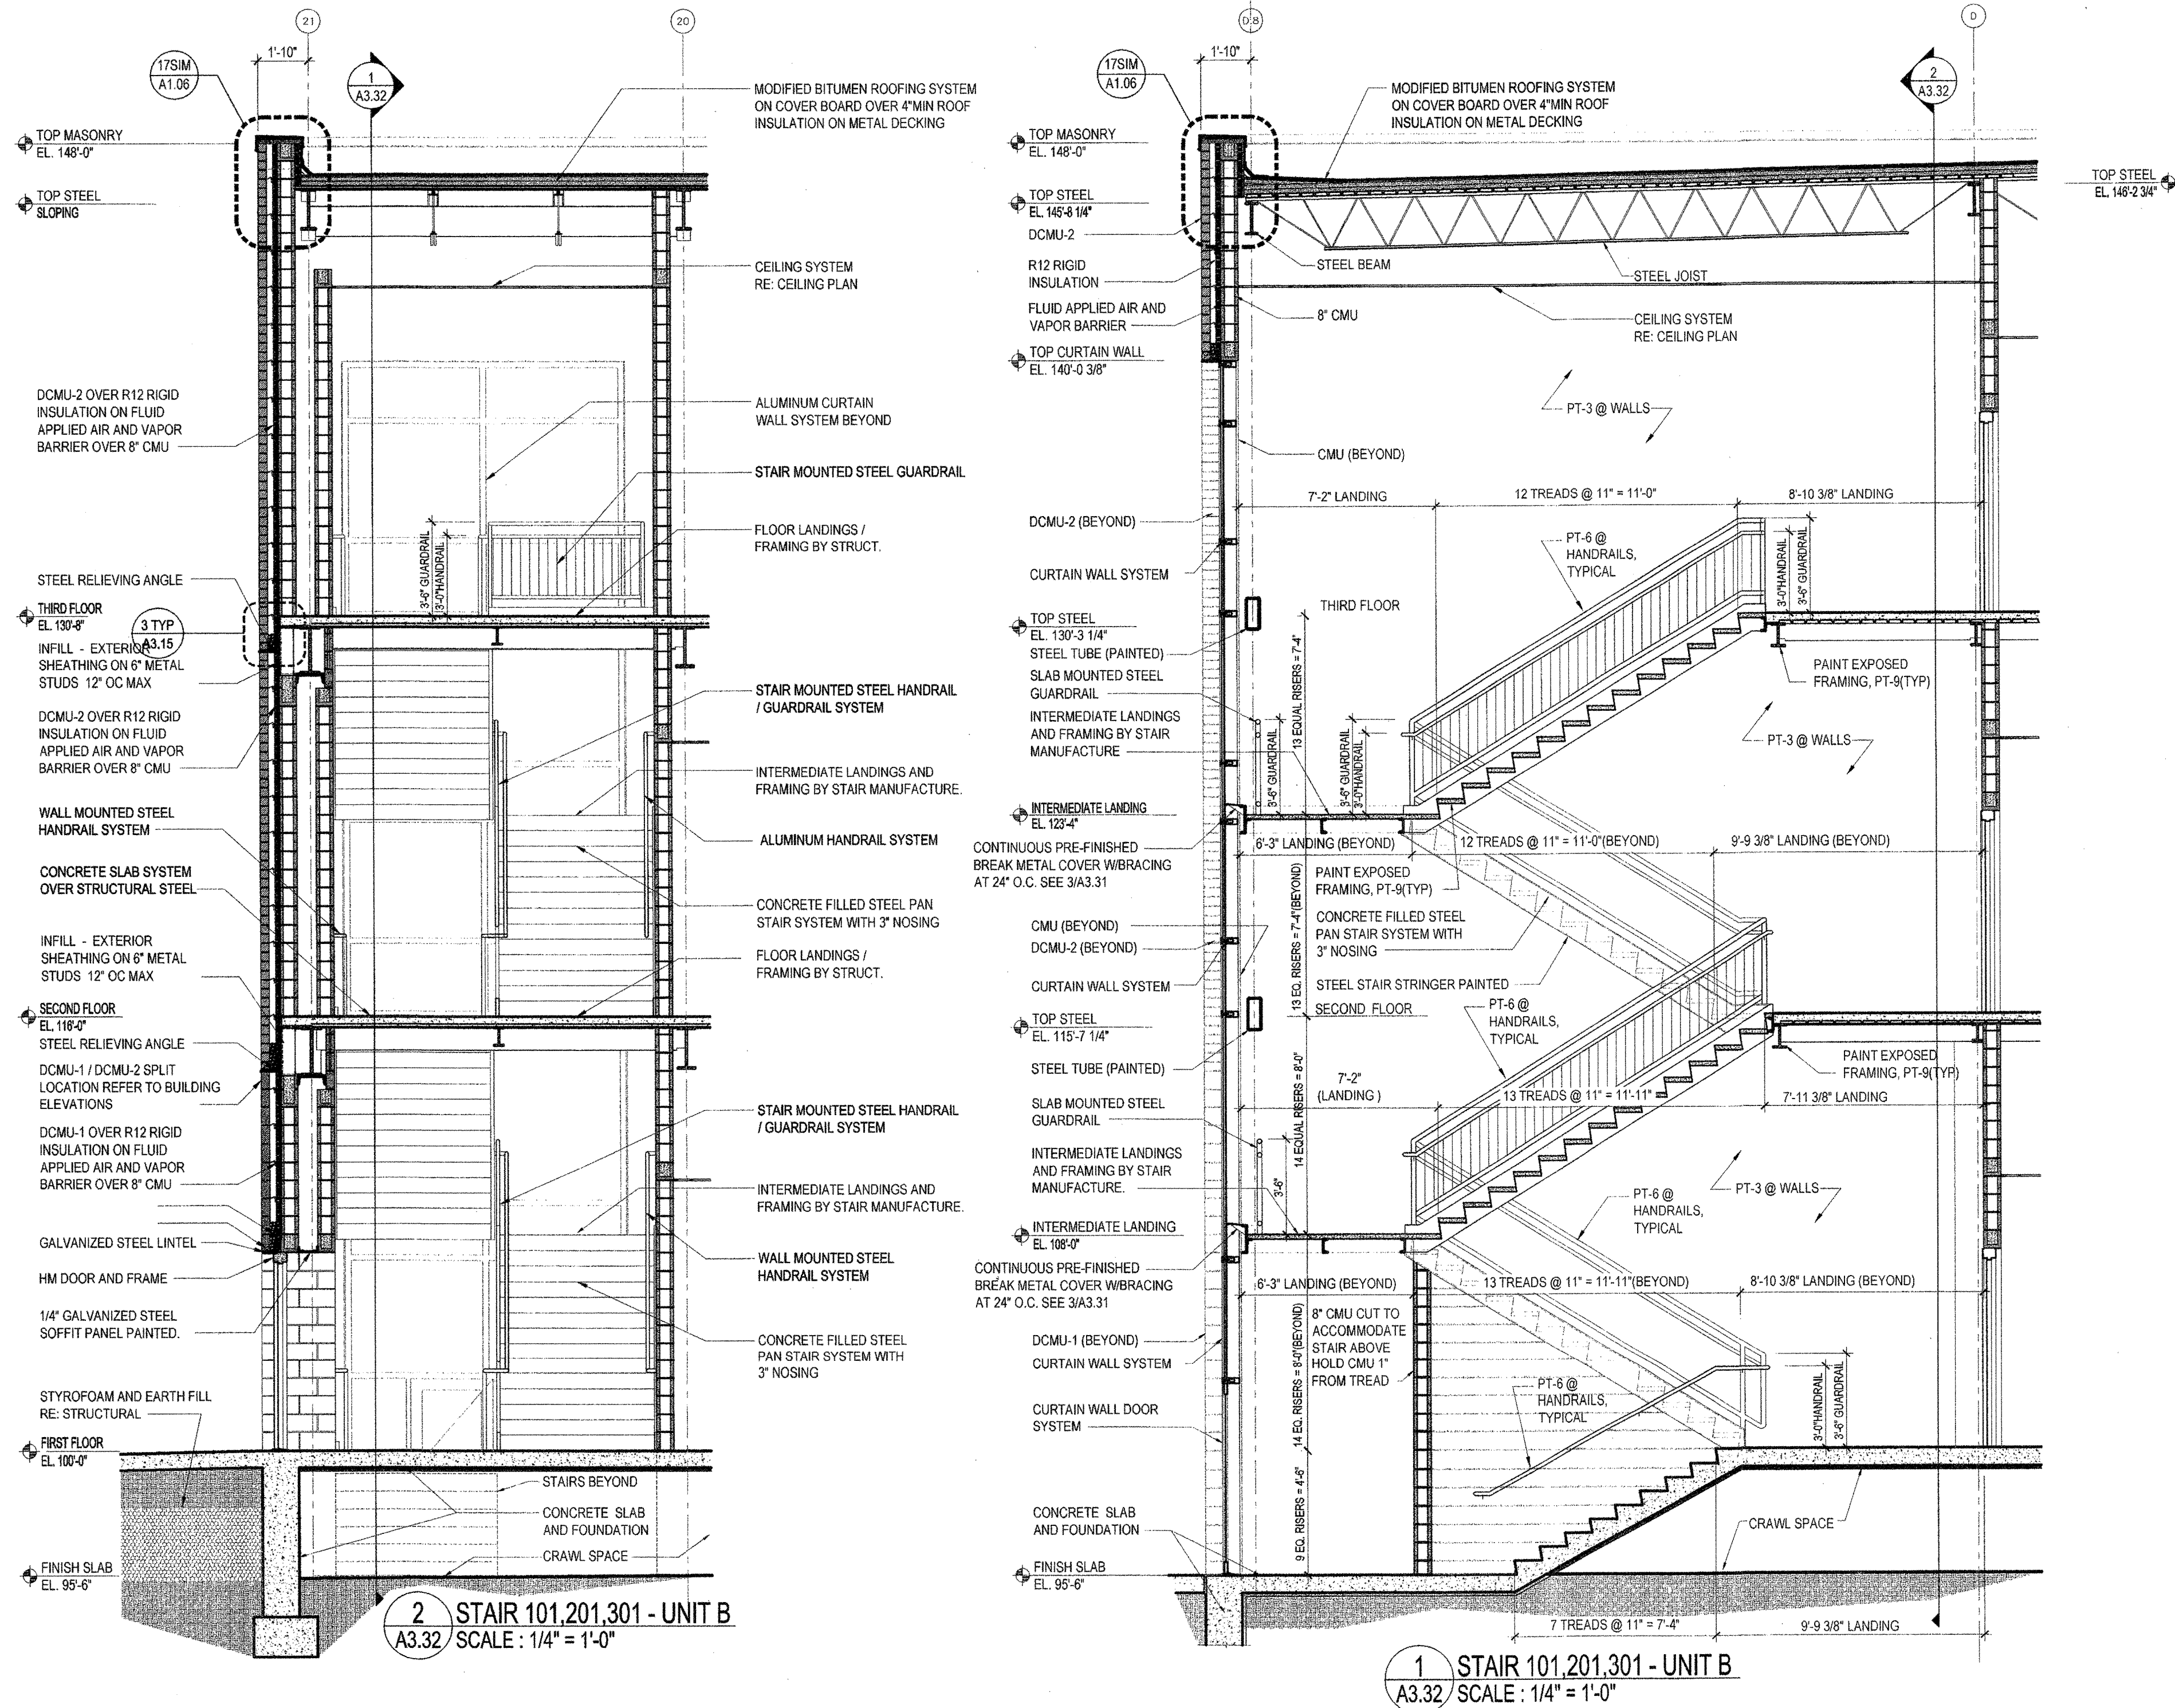

2 STAIR 101,201,301 - UNIT B
A3.32 SCALE: 1/4" = 1'-0"

1 STAIR 101,201,301 - UNIT B
A3.32 SCALE: 1/4" = 1'-0"

DATE ISSUED: 7 DECEMBER, 2012
REVISED:
REVISED:
REVISED:
REVISED:
DRAWN BY: RPB
CHECKED BY: DGR, JFM
PHASE:

BID
DOCUMENTS

11085

TITLE:
STAIR SECTION
UNIT B

SHEET:

A3.32